




④ Main Stair (Floor Plan)
1/2" = 1'-0"

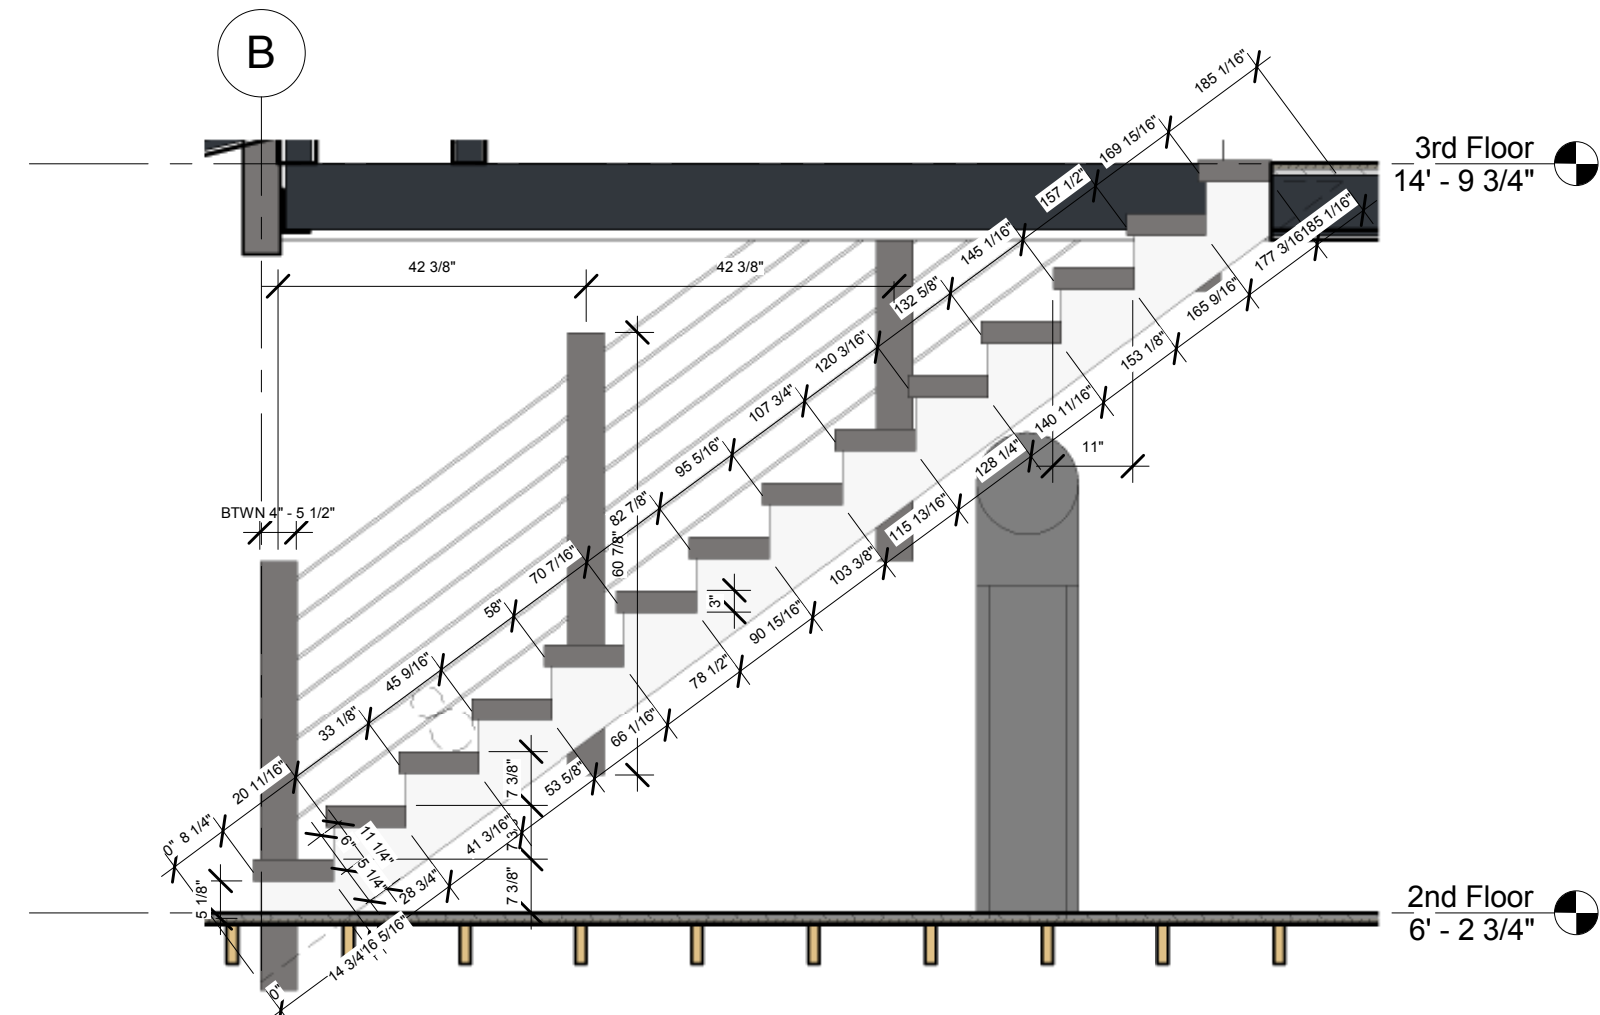


① Section @ Main Stair
1/2" = 1'-0"

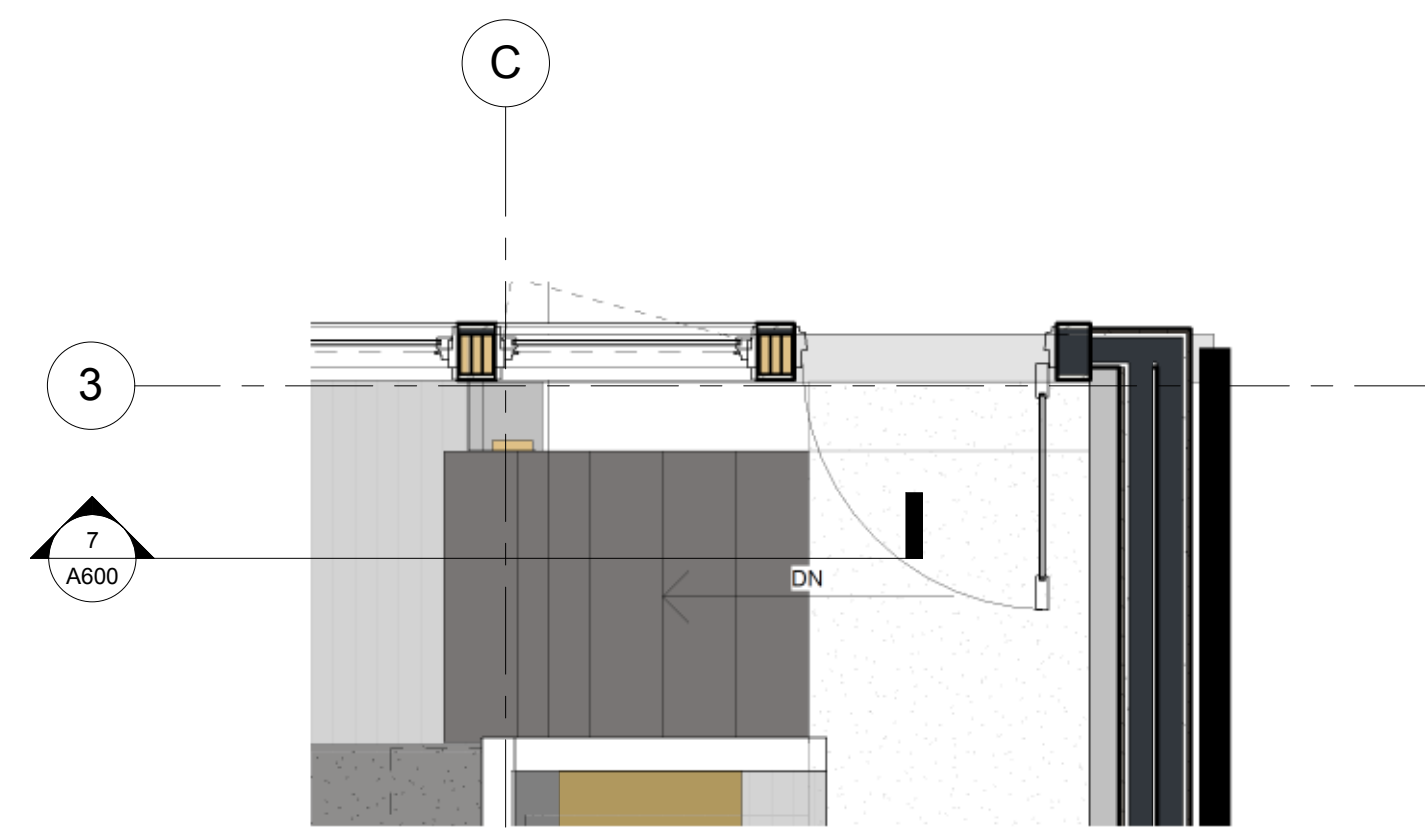


⑥ Office Stair (Floor Plan)
1/2" = 1'-0"

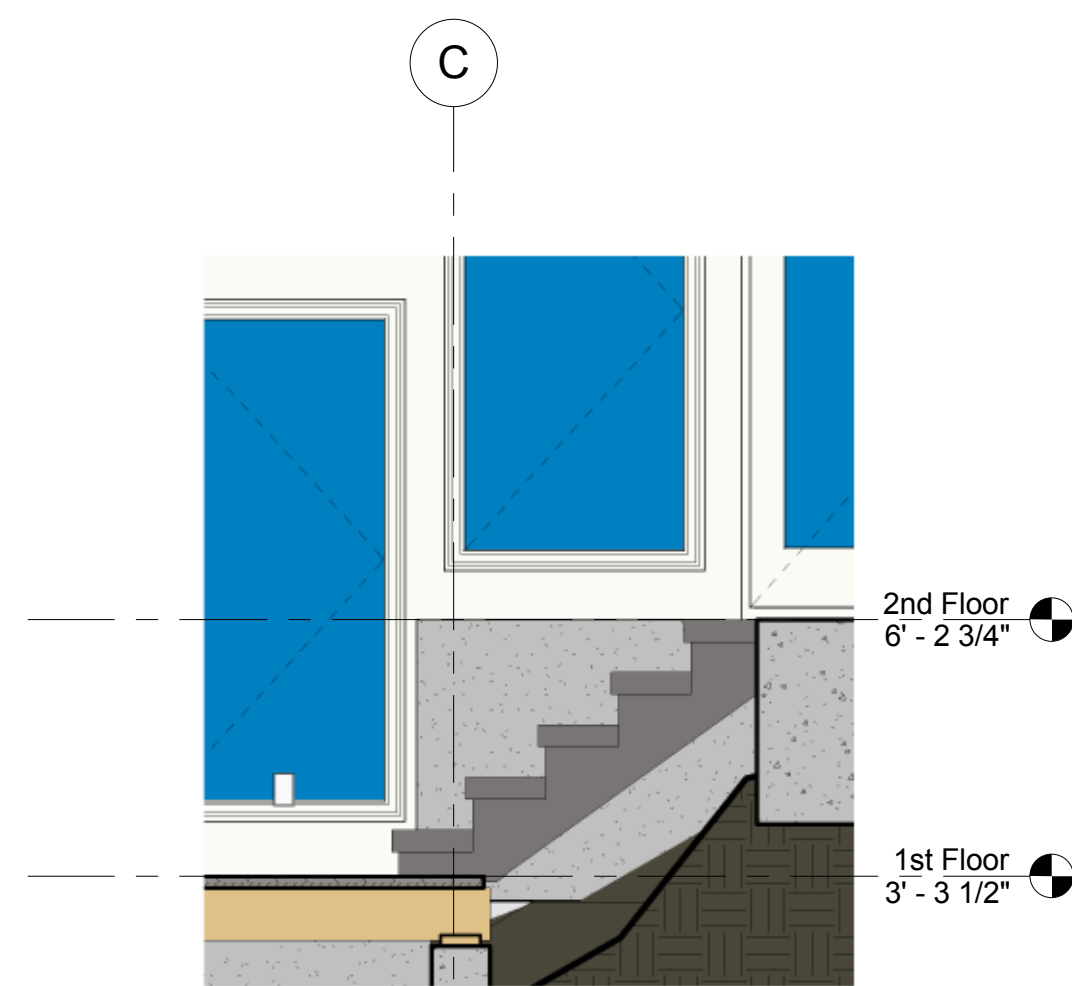


⑦ Section @ Office Stair (East)
1/2" = 1'-0"

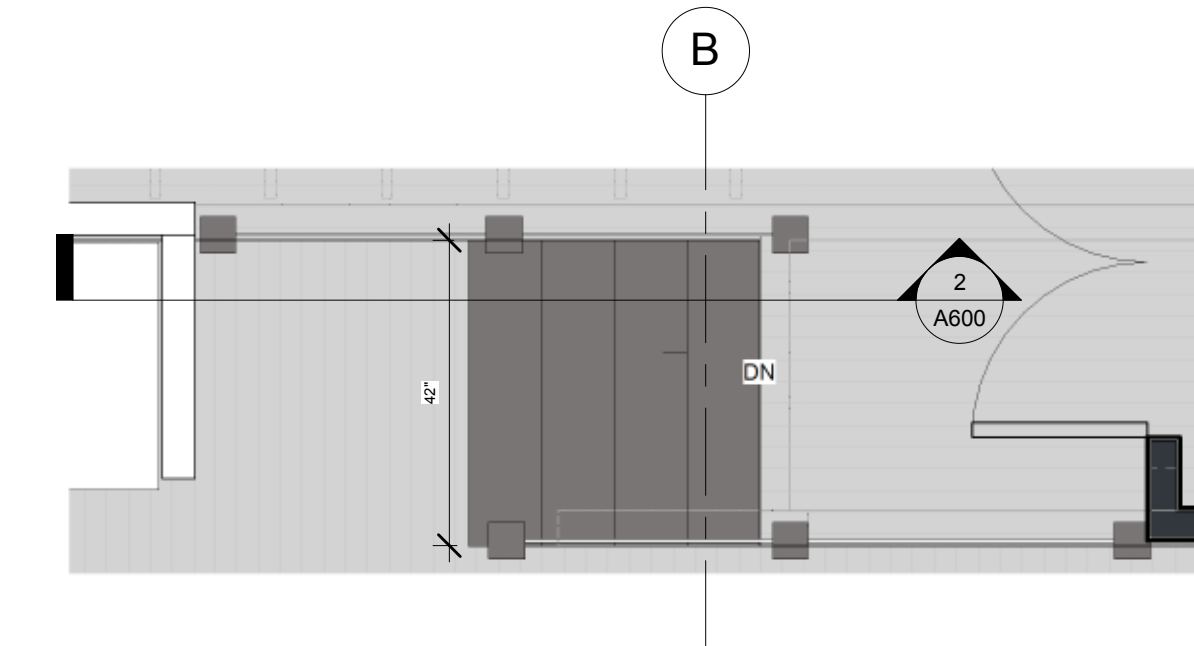

⑤ Living Room Stair (Floor Plan)
1/2" = 1'-0"

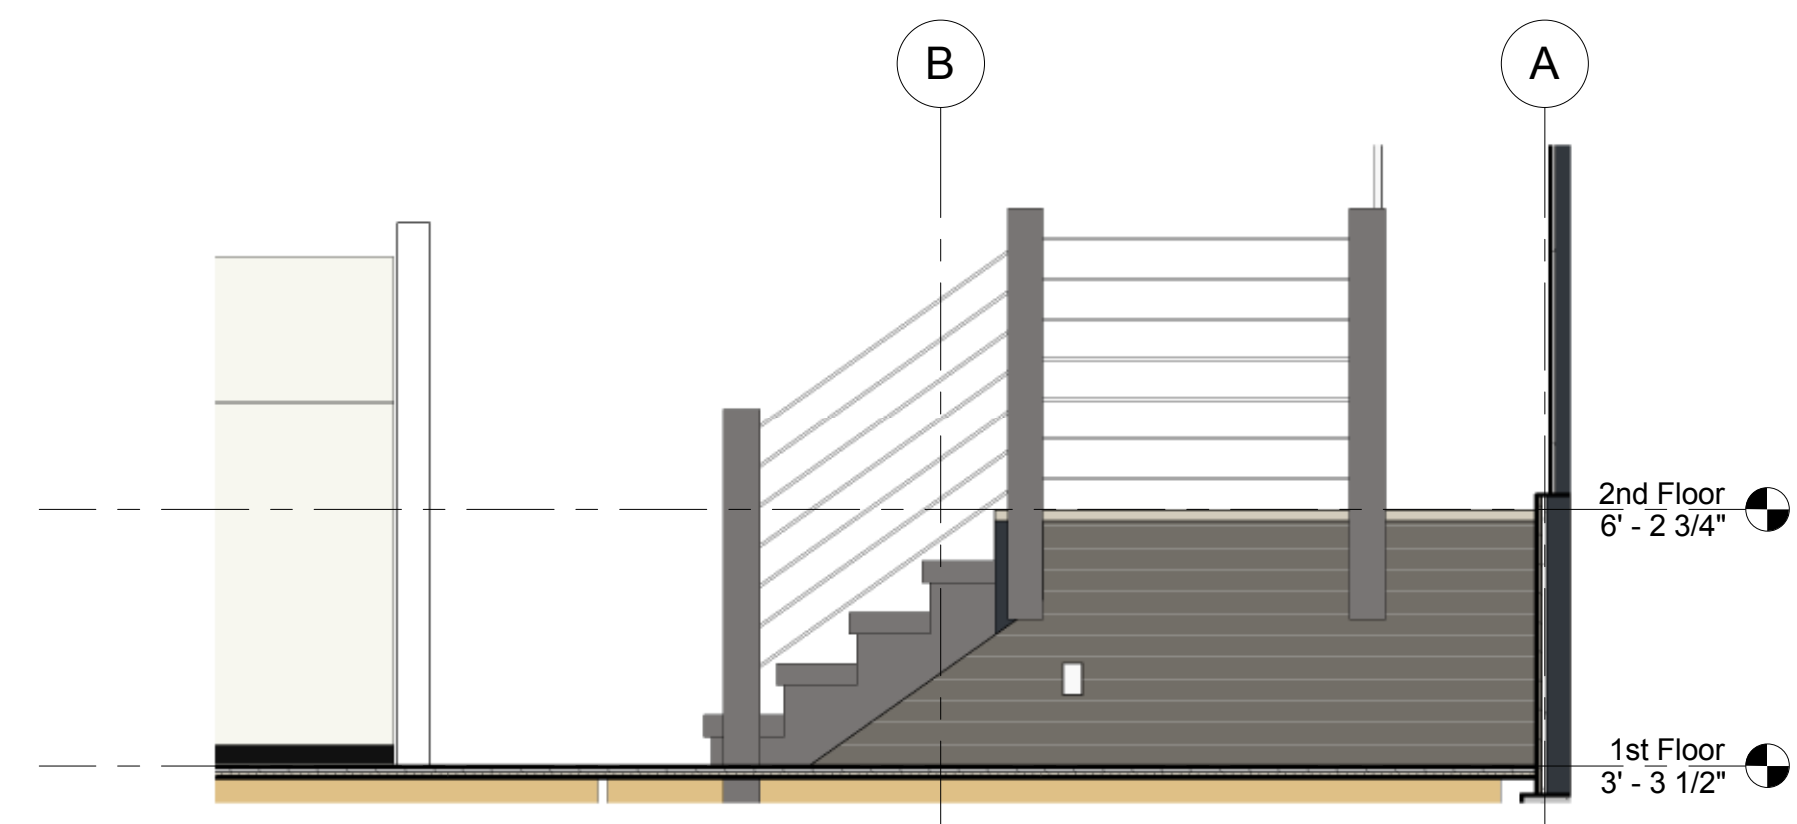

③ Elevation of Living Room Stair
1/2" = 1'-0"

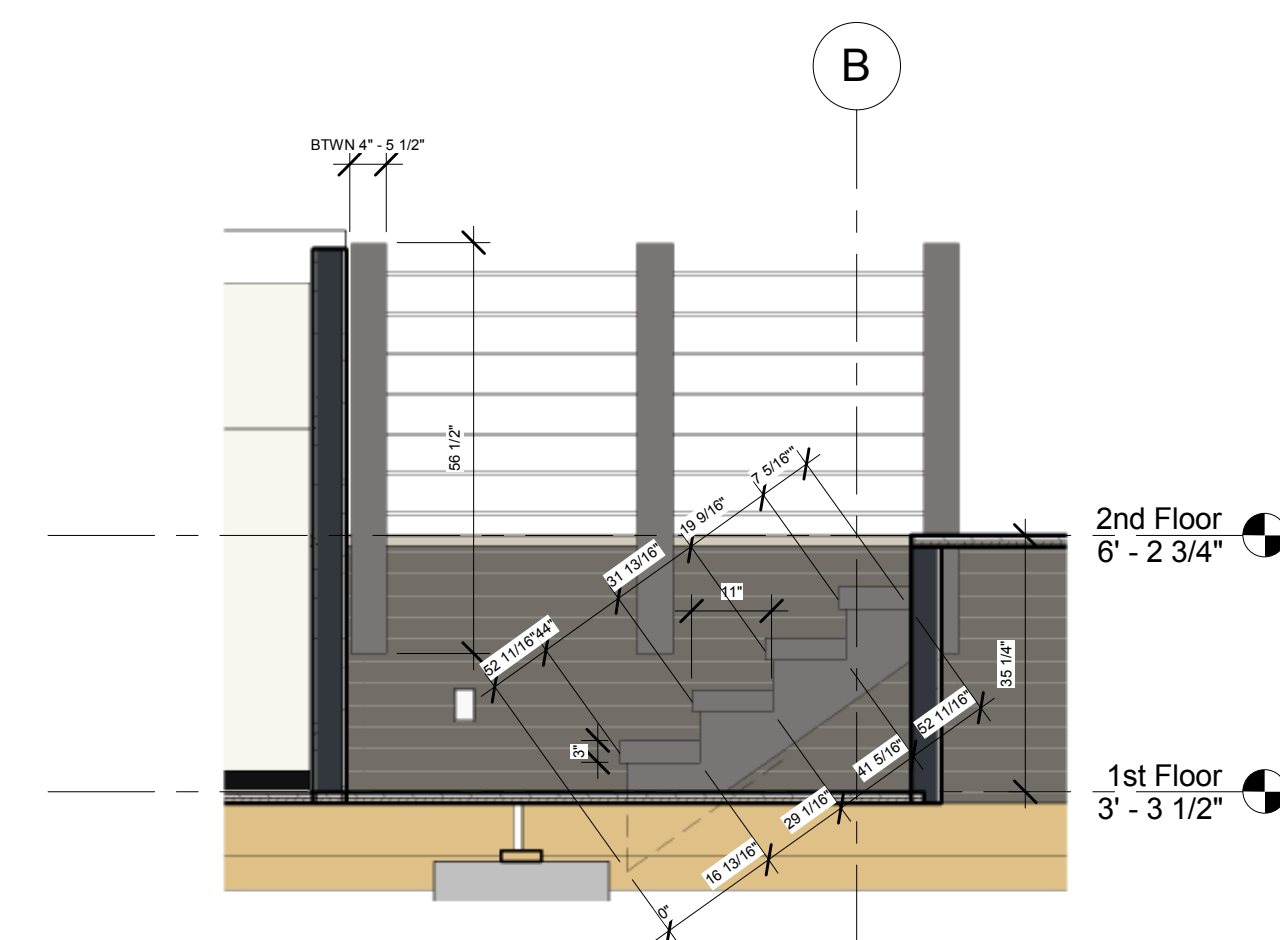

② Section @ Living Room Stair (West)
1/2" = 1'-0"