



① 2nd Floor
1/4" = 1'-0"




② 2nd Floor - Perspective_1

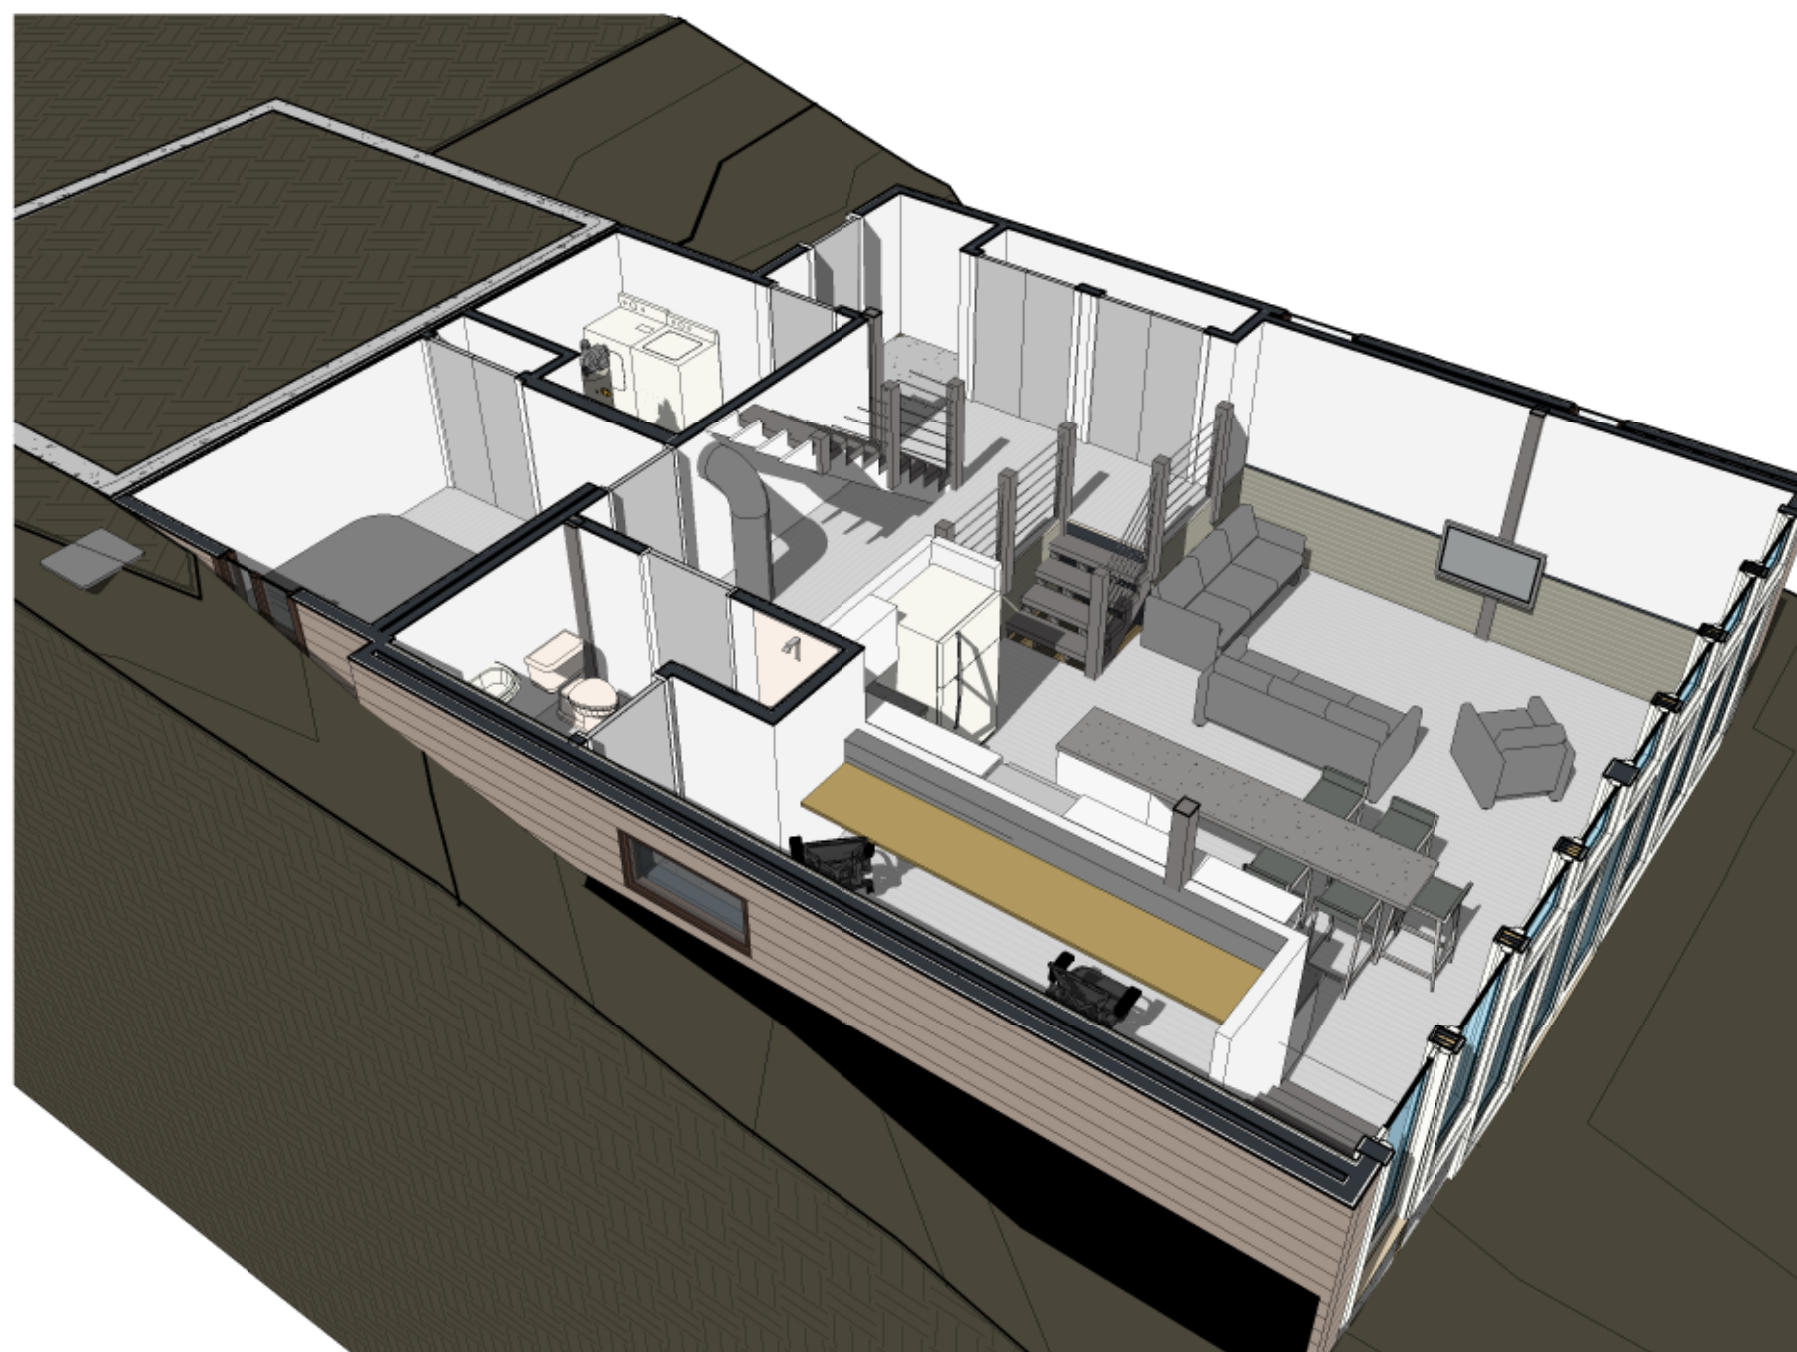




③ 2nd Floor - Perspective_2

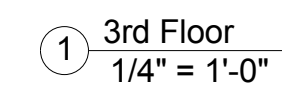

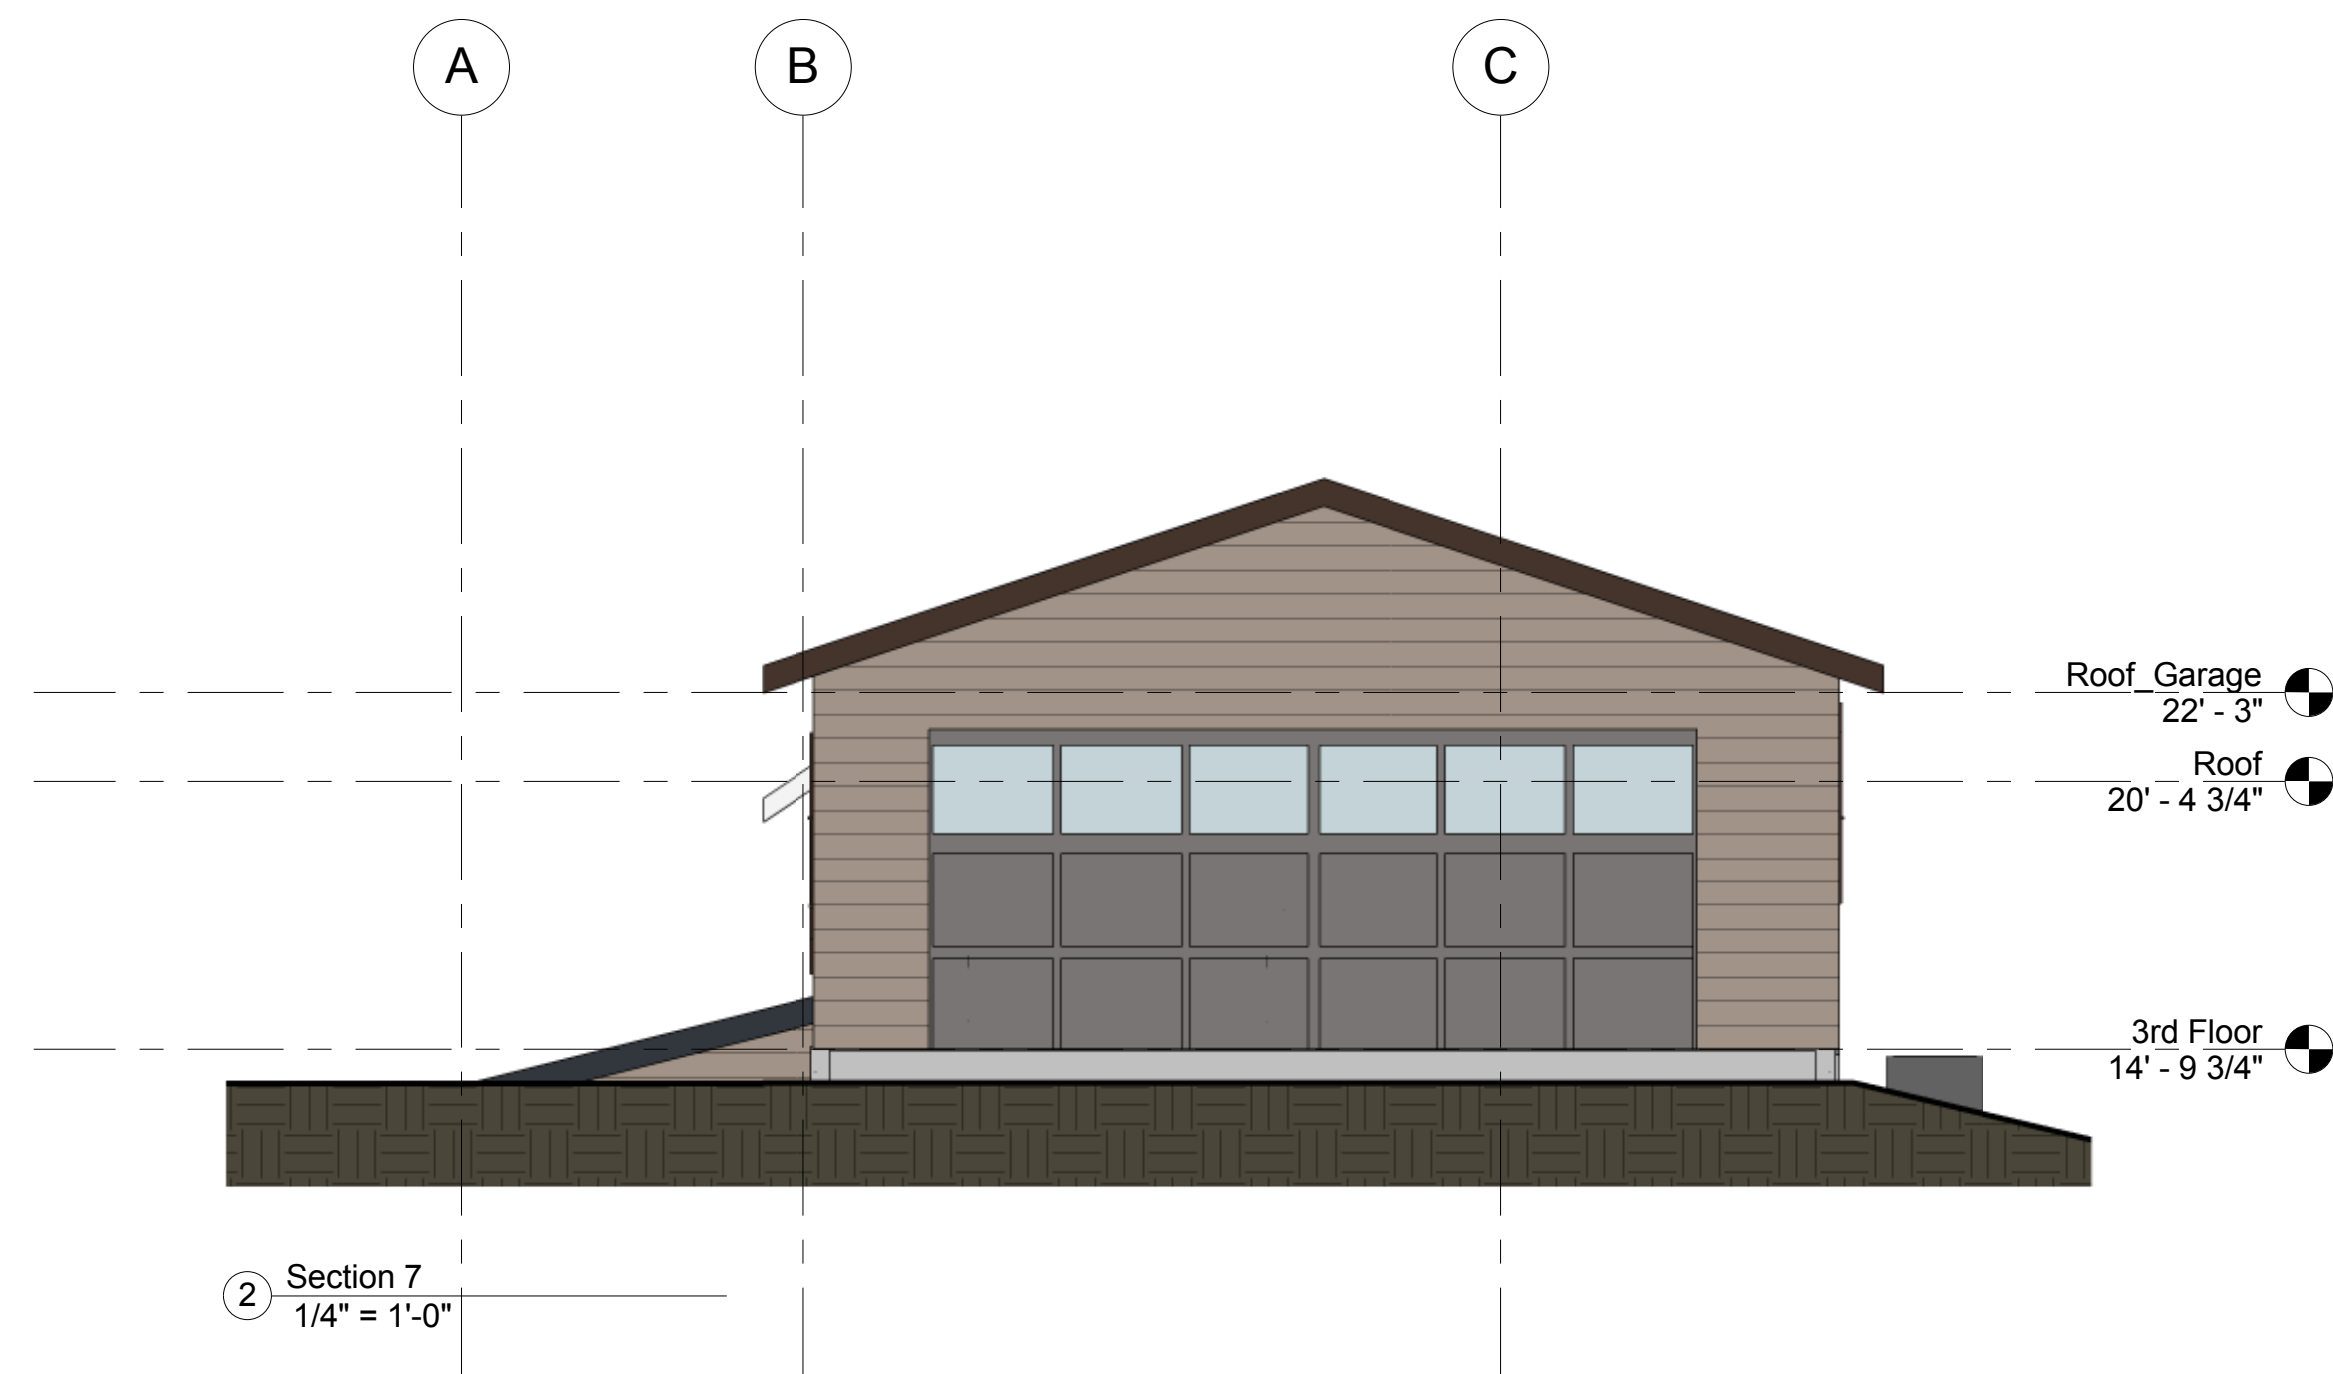


③ N/S looking East_Elevation

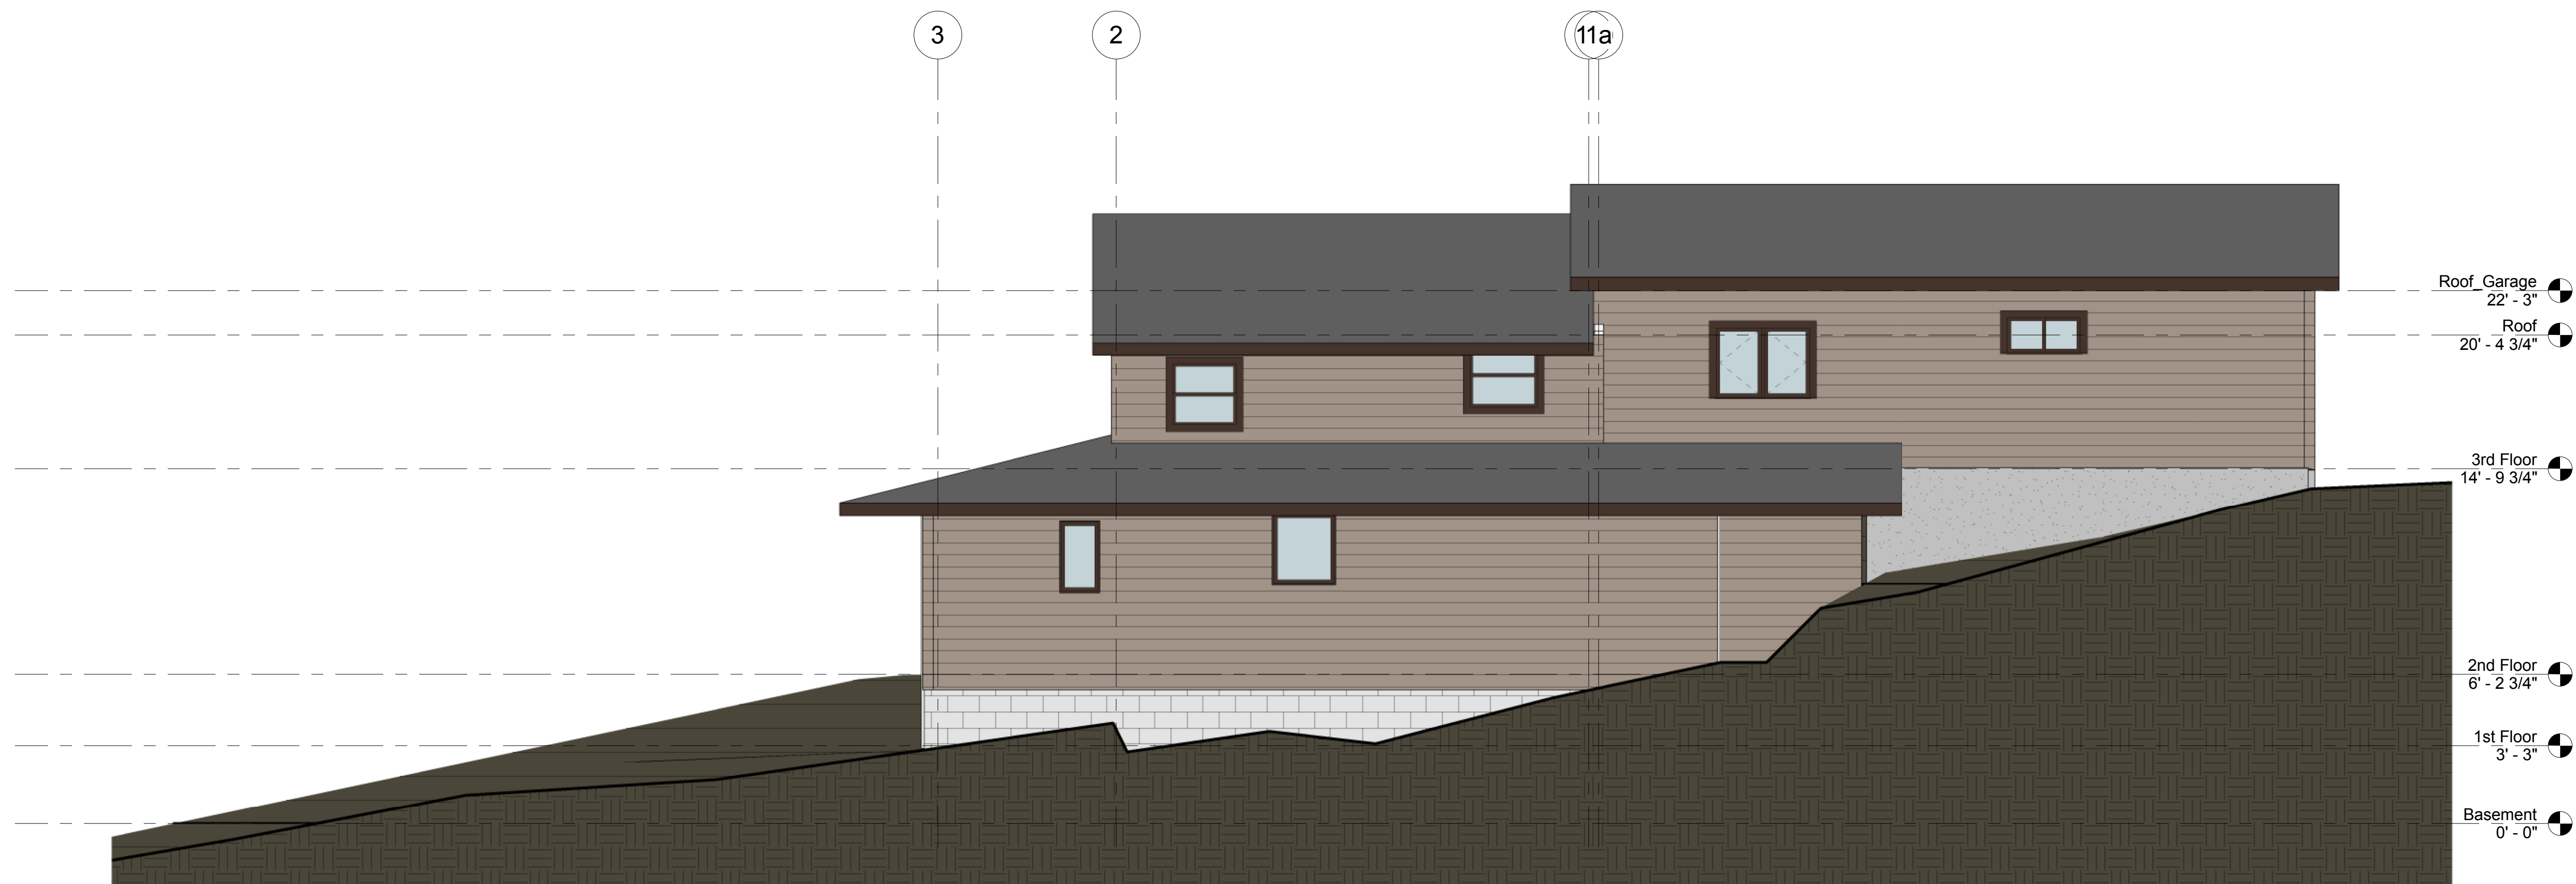

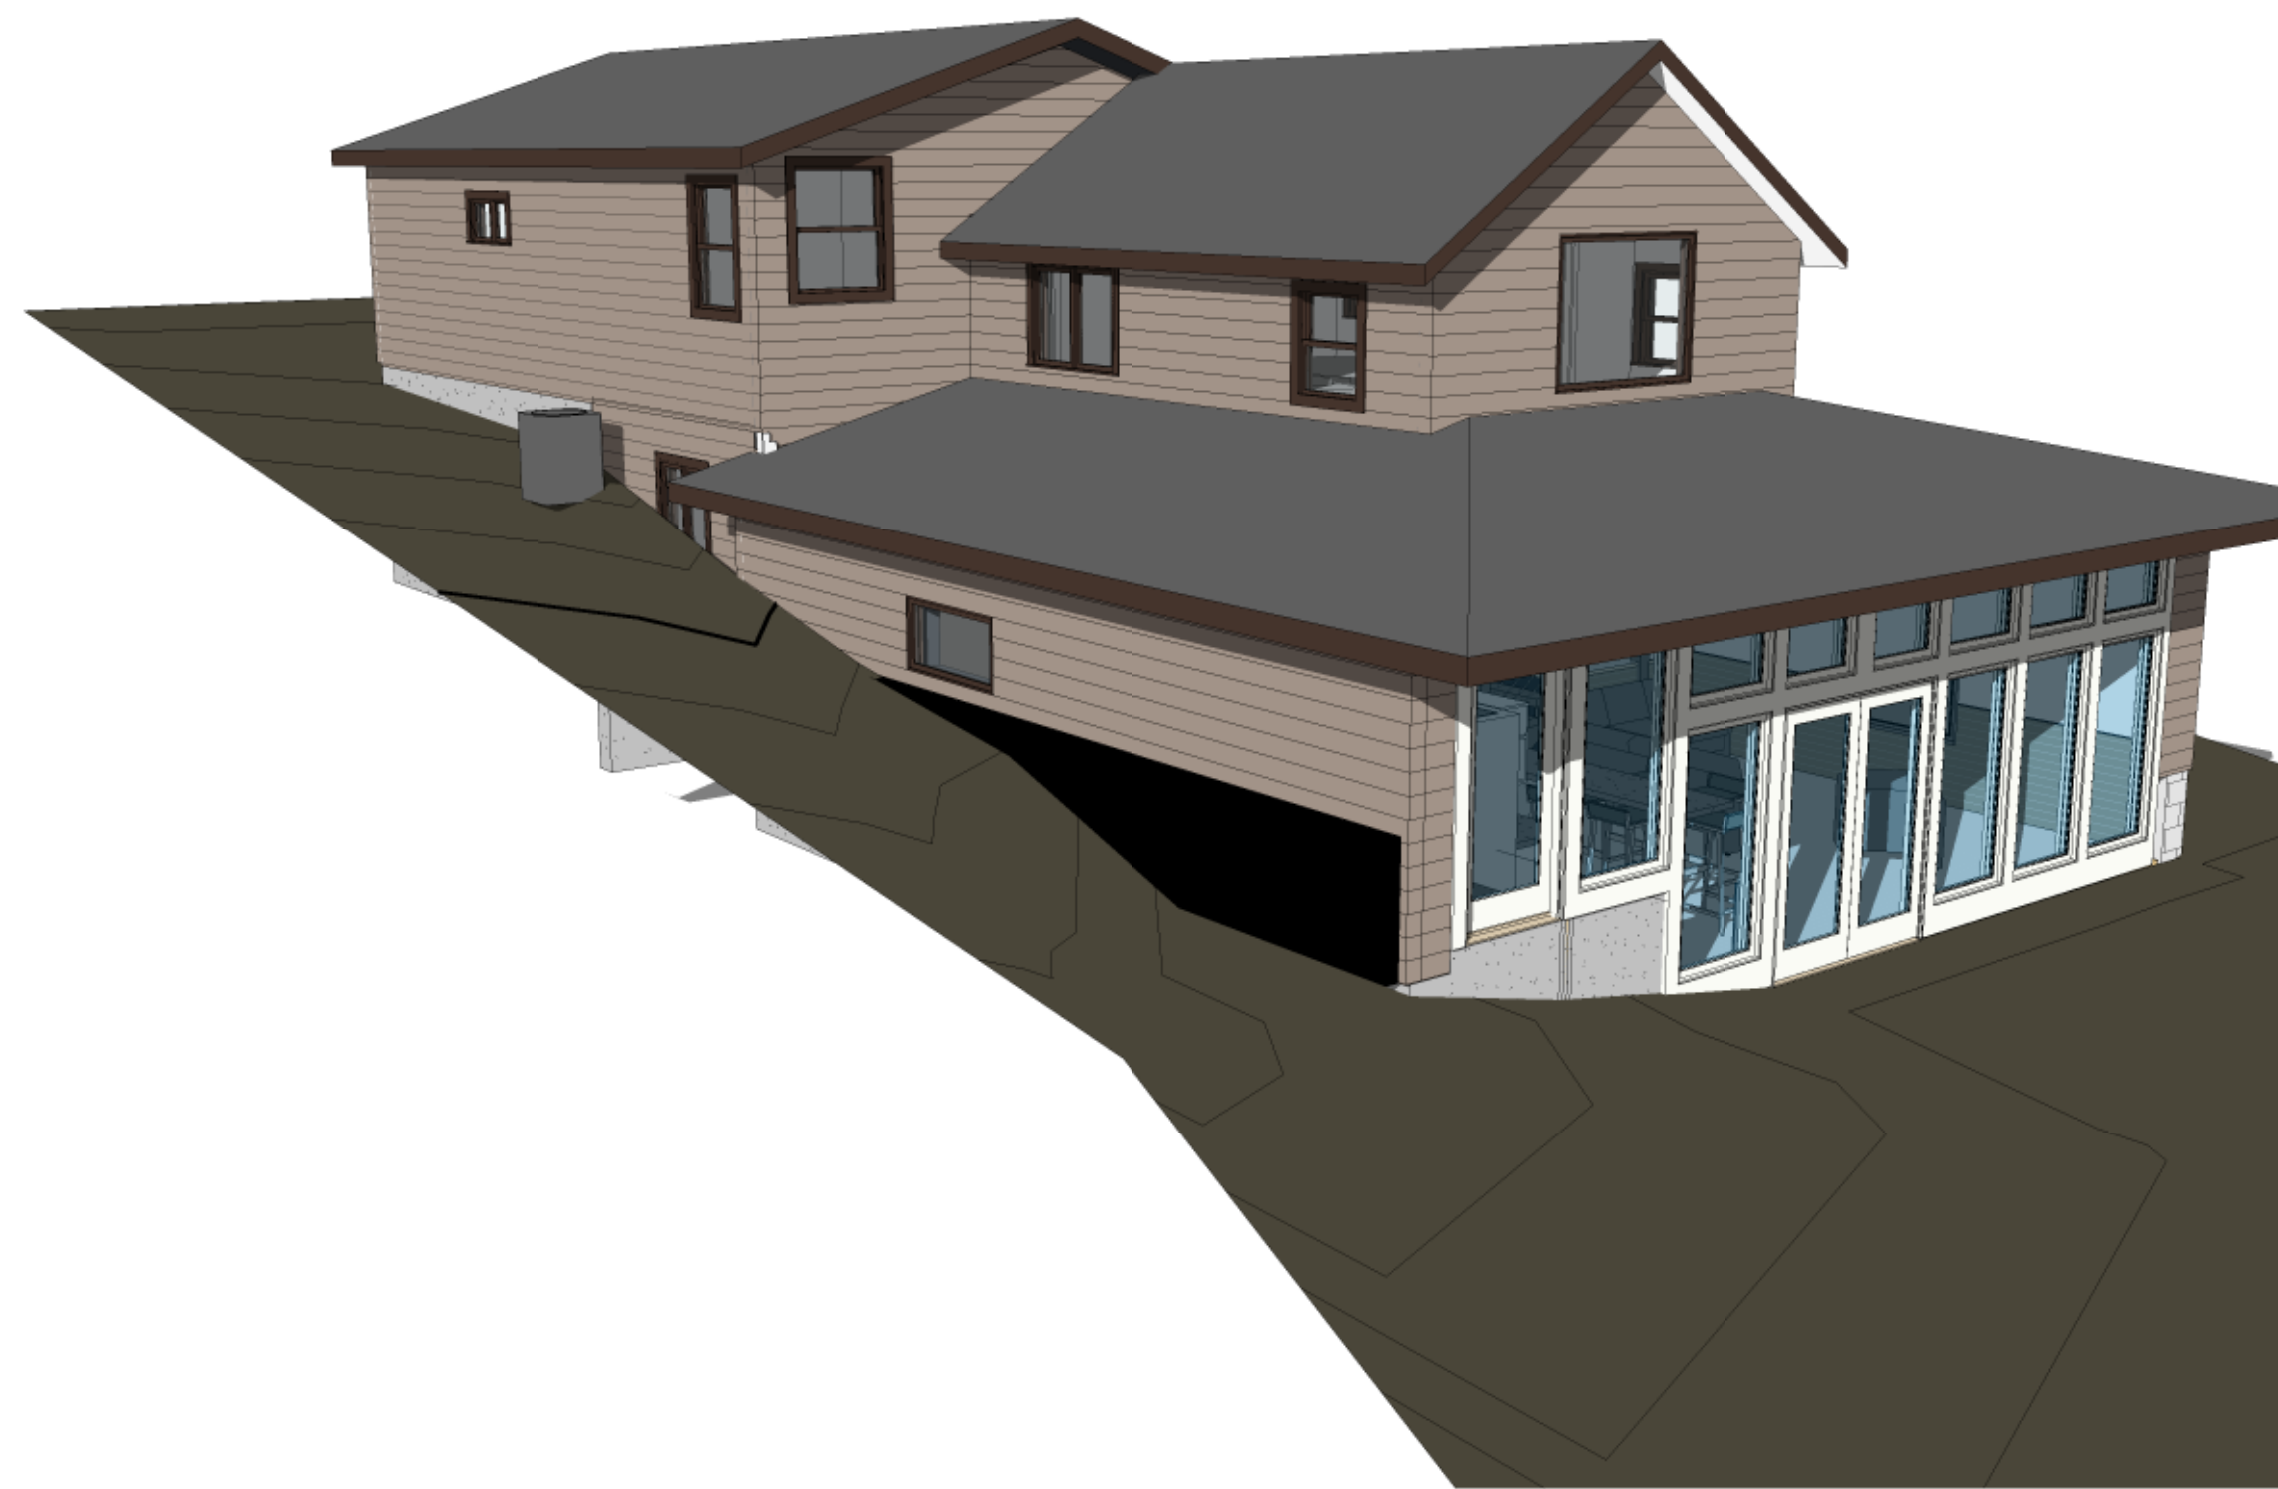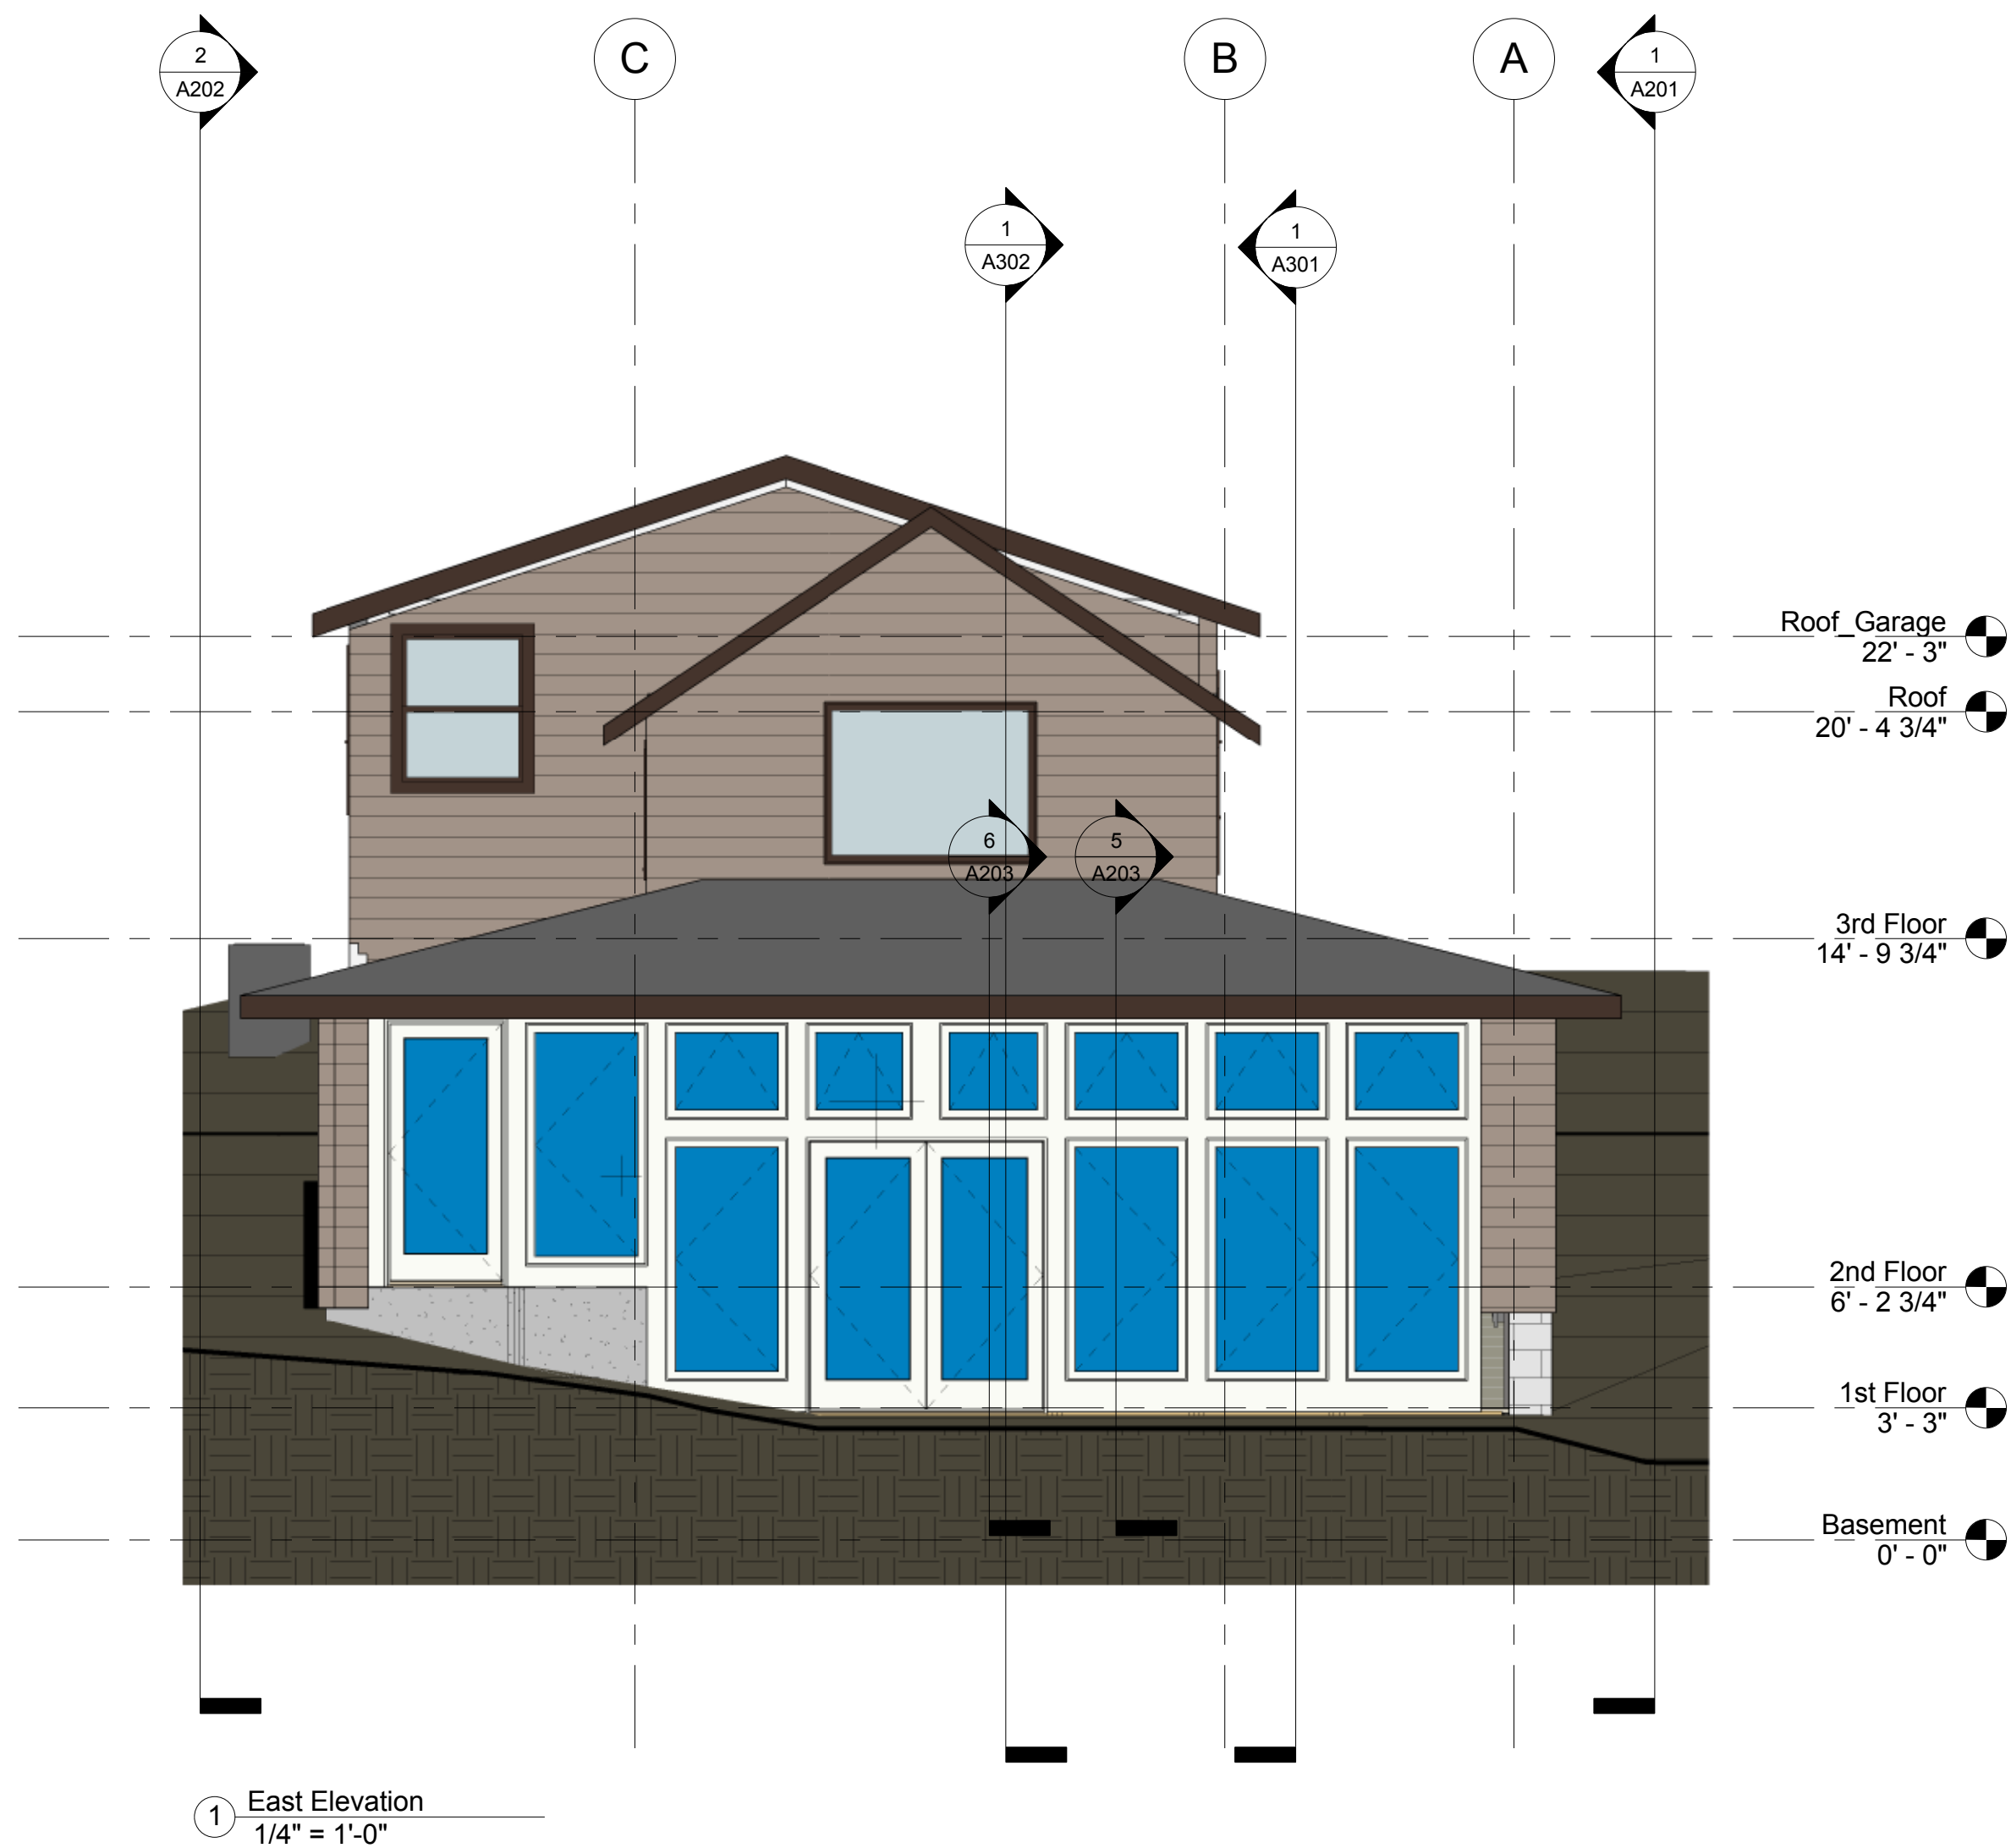


3 E/W looking North_Elevation

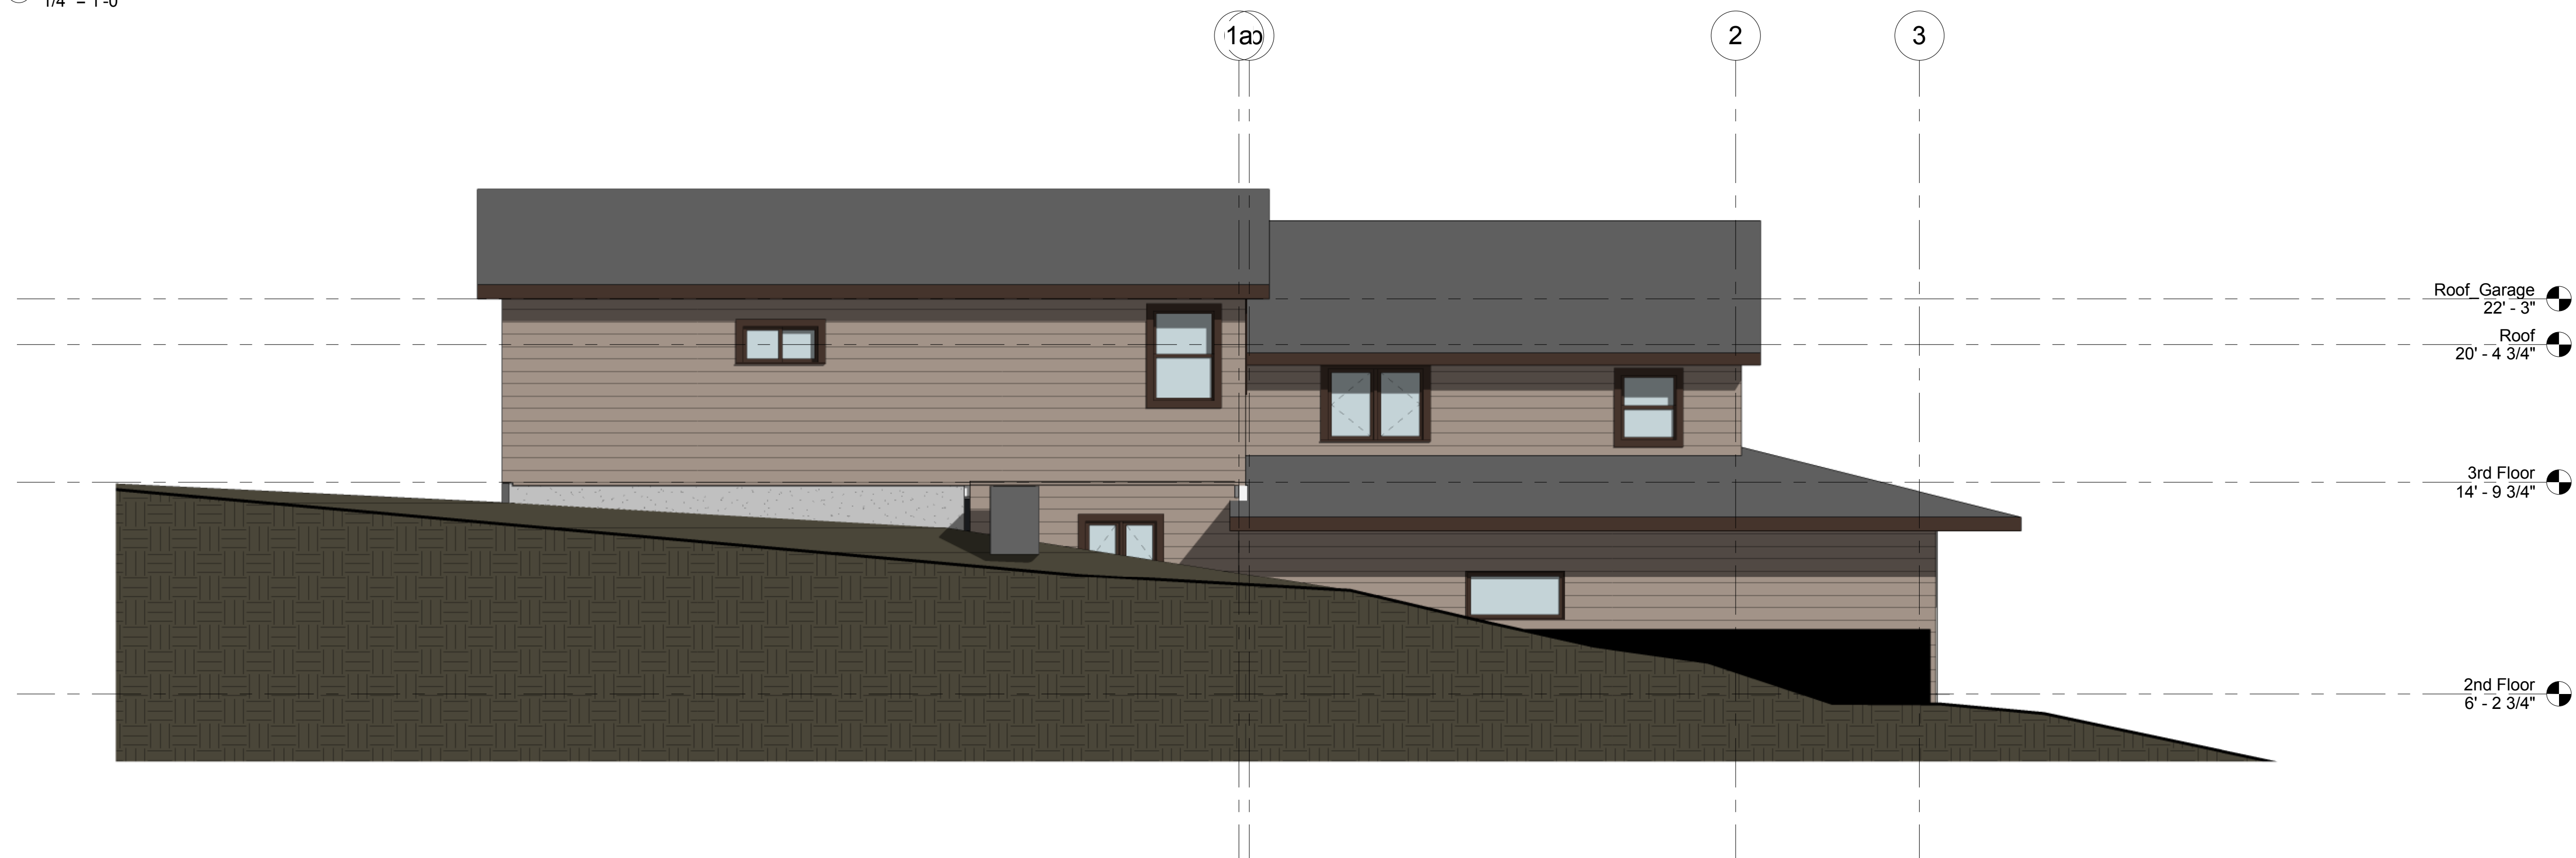


Elevations - South &
East


A202

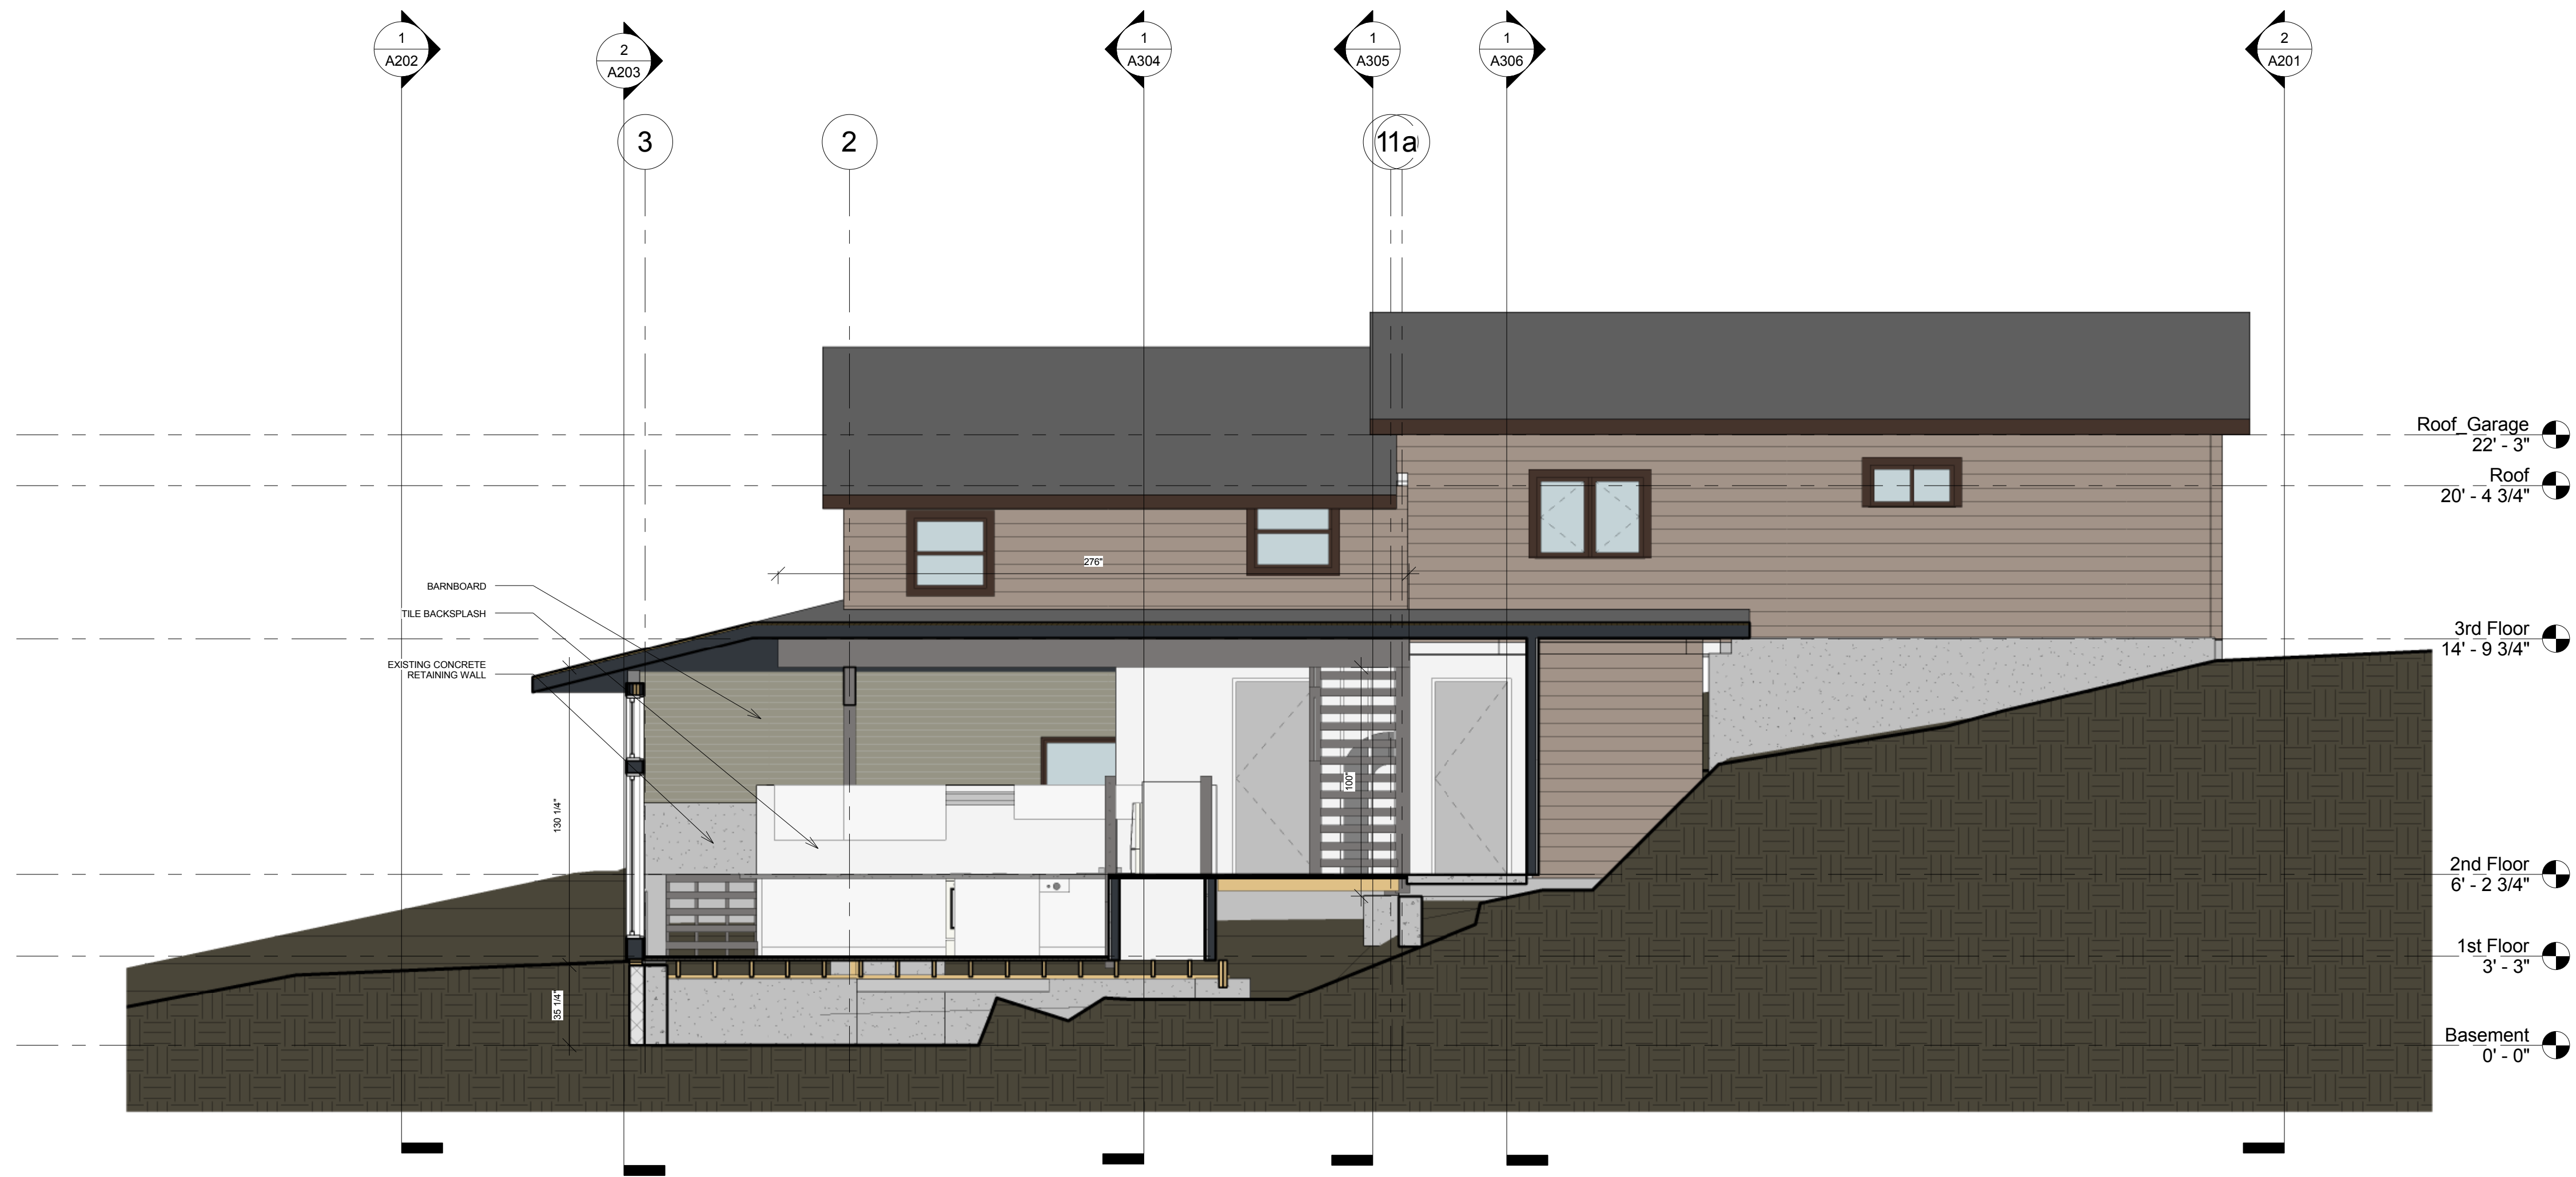



① E/W Section Looking South_1
1/4" = 1'-0"

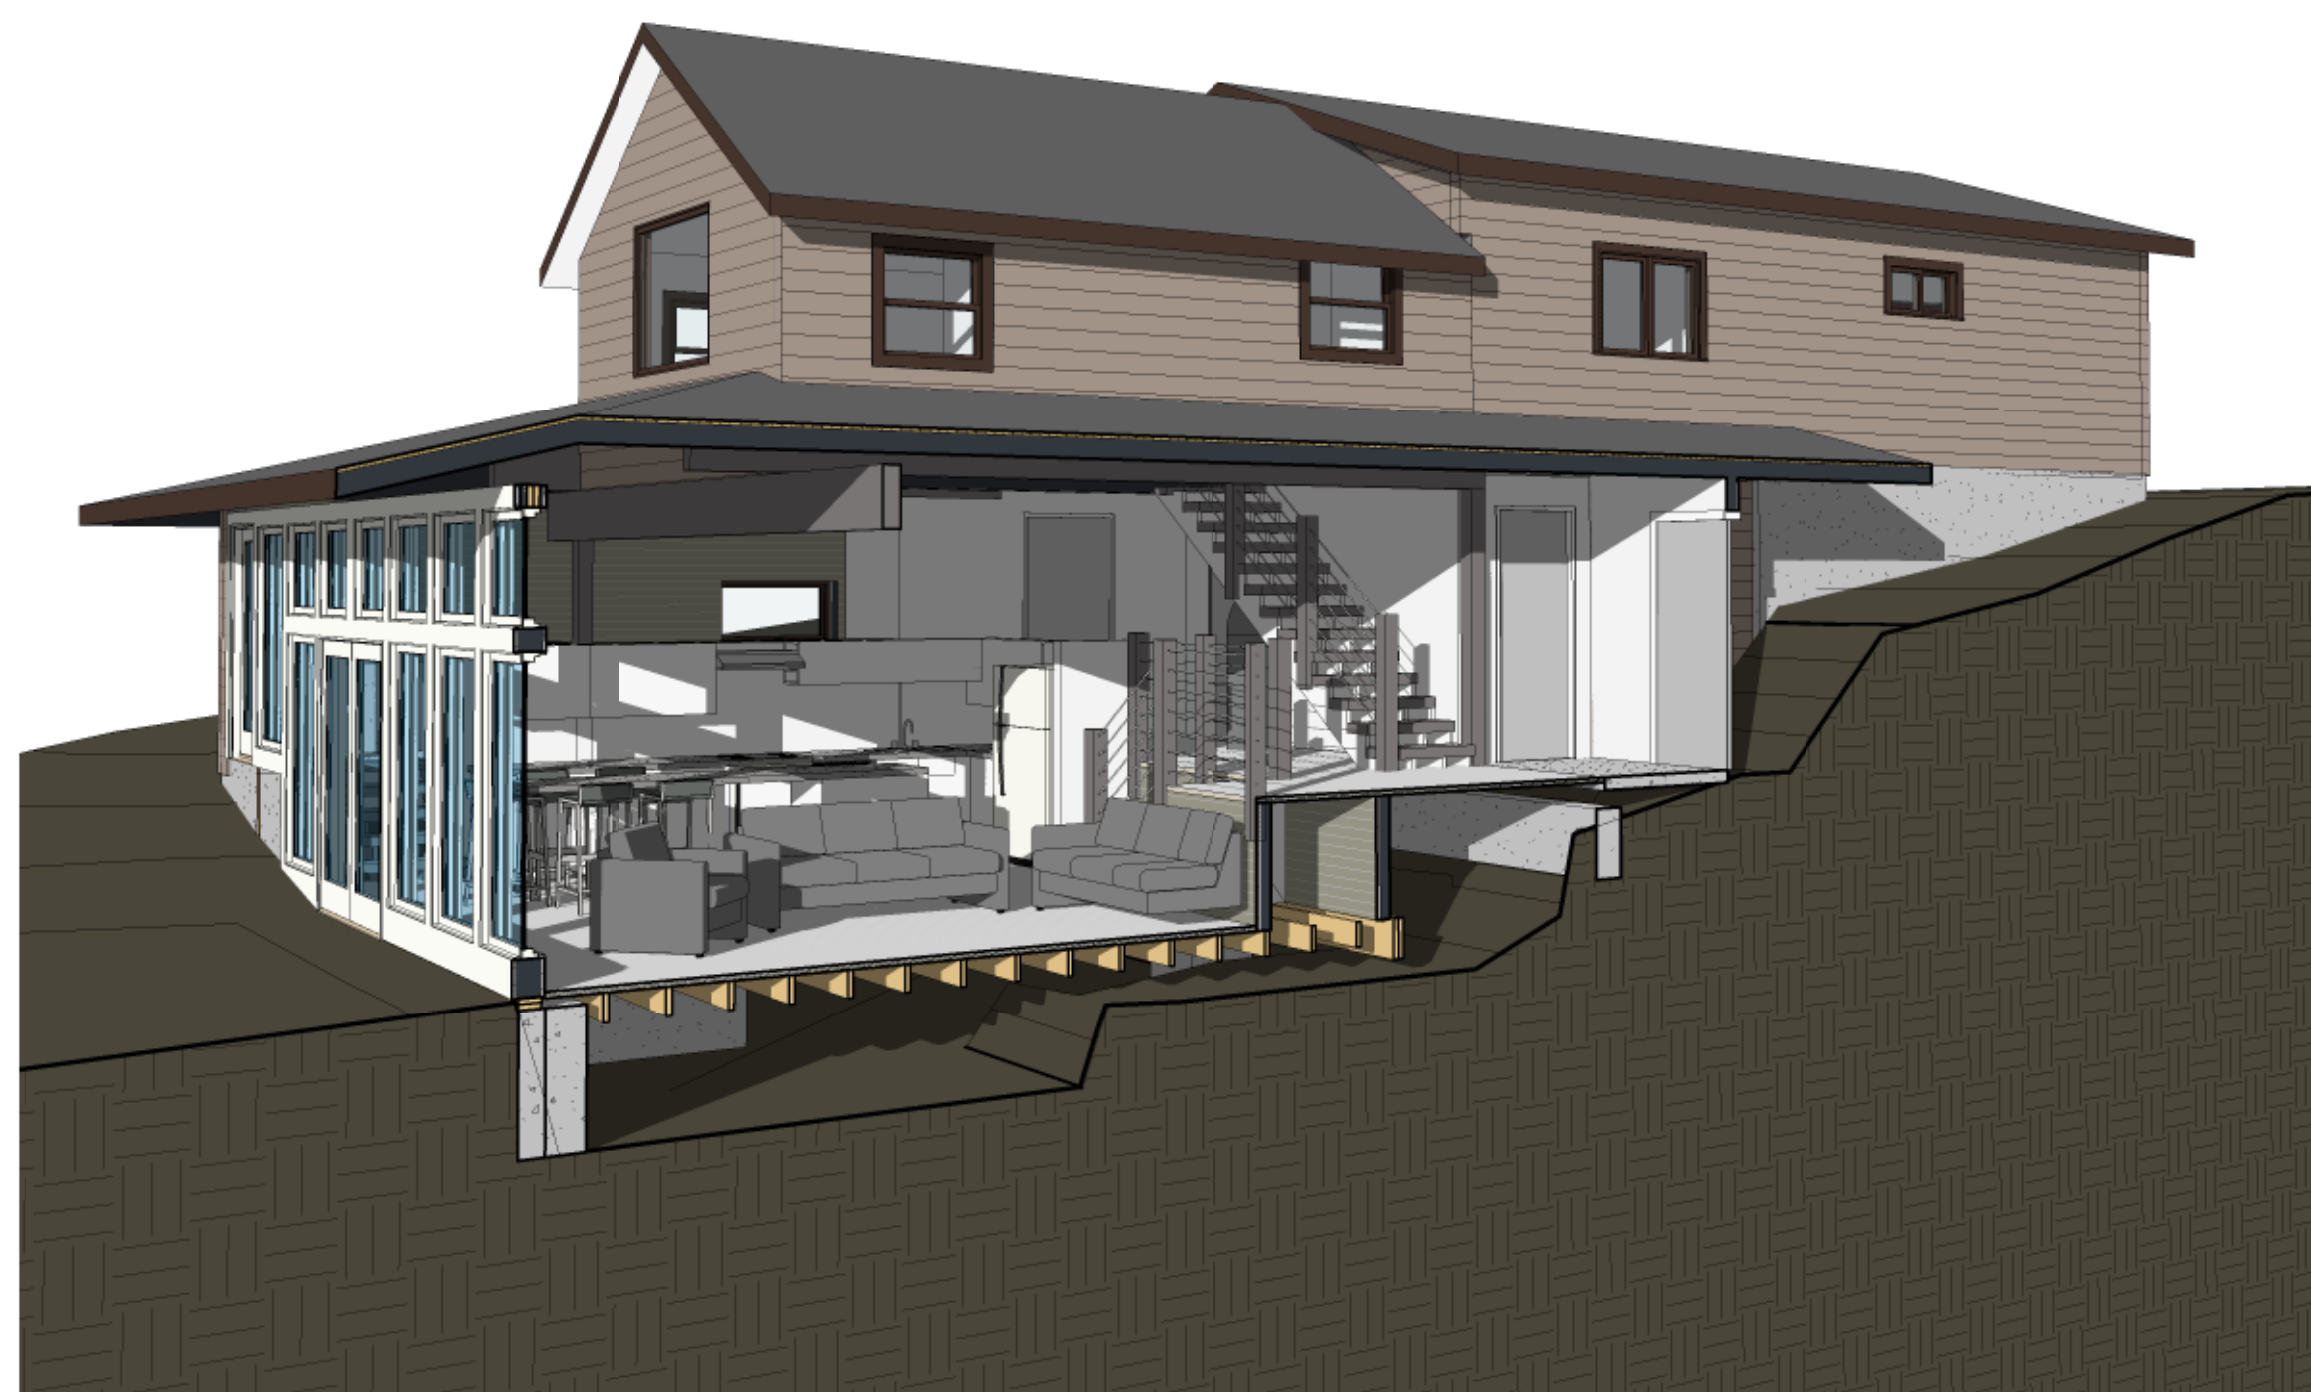


② E/W looking South_1

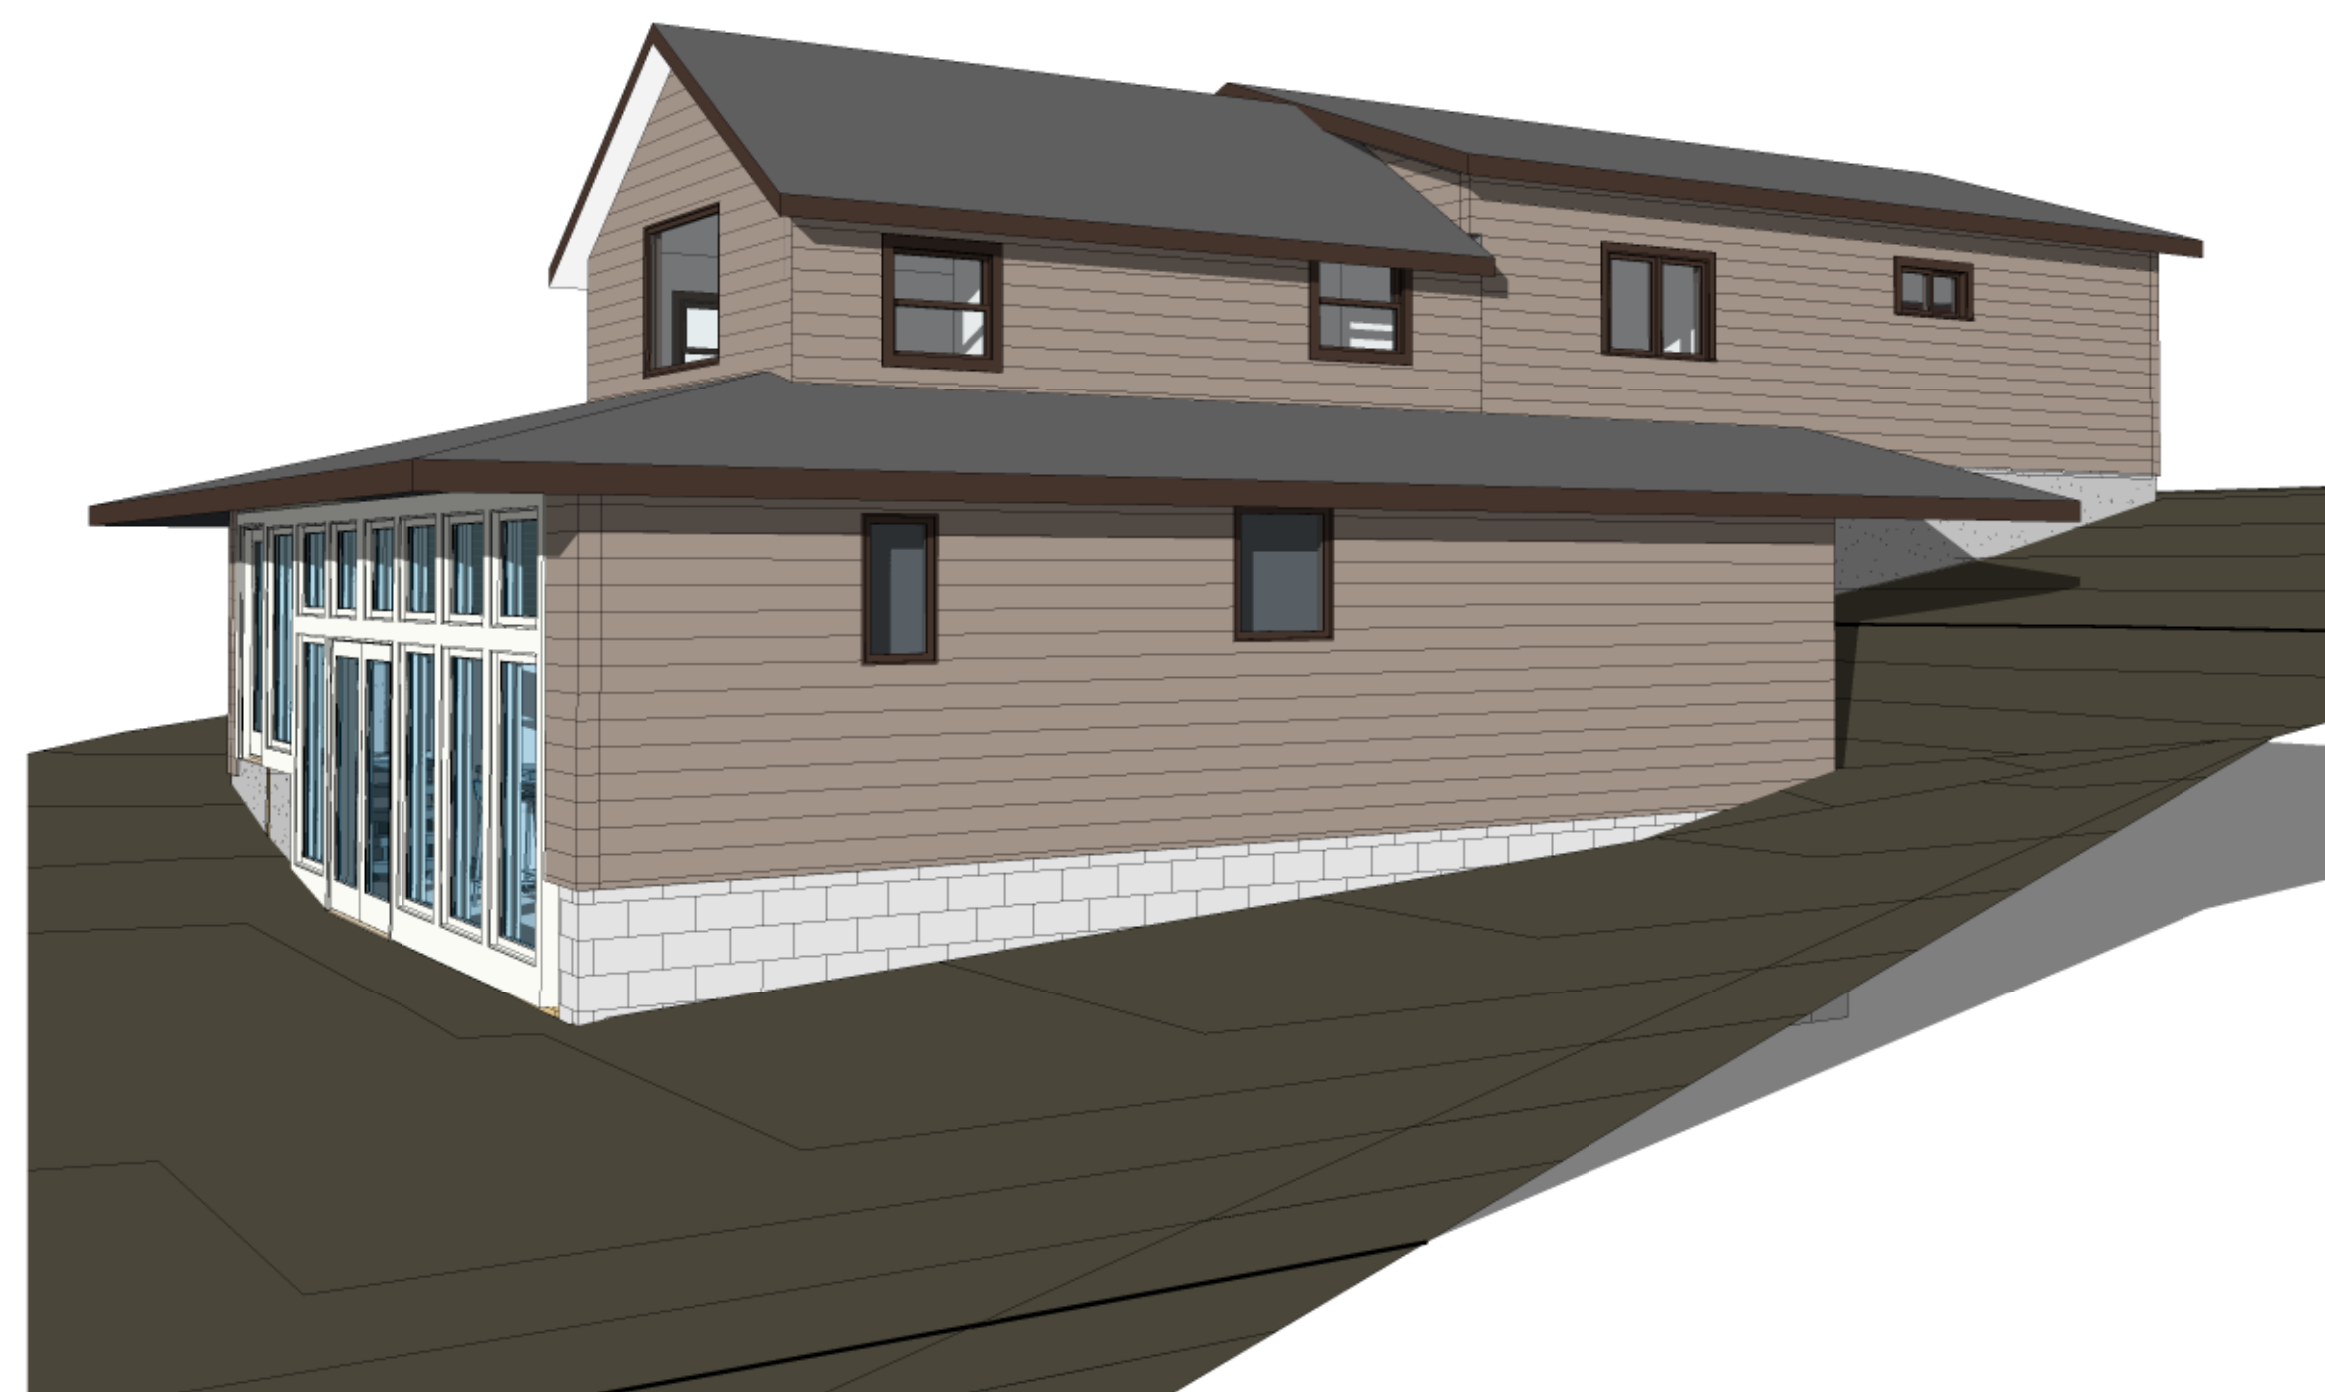


③ E/W looking South_1_uncut

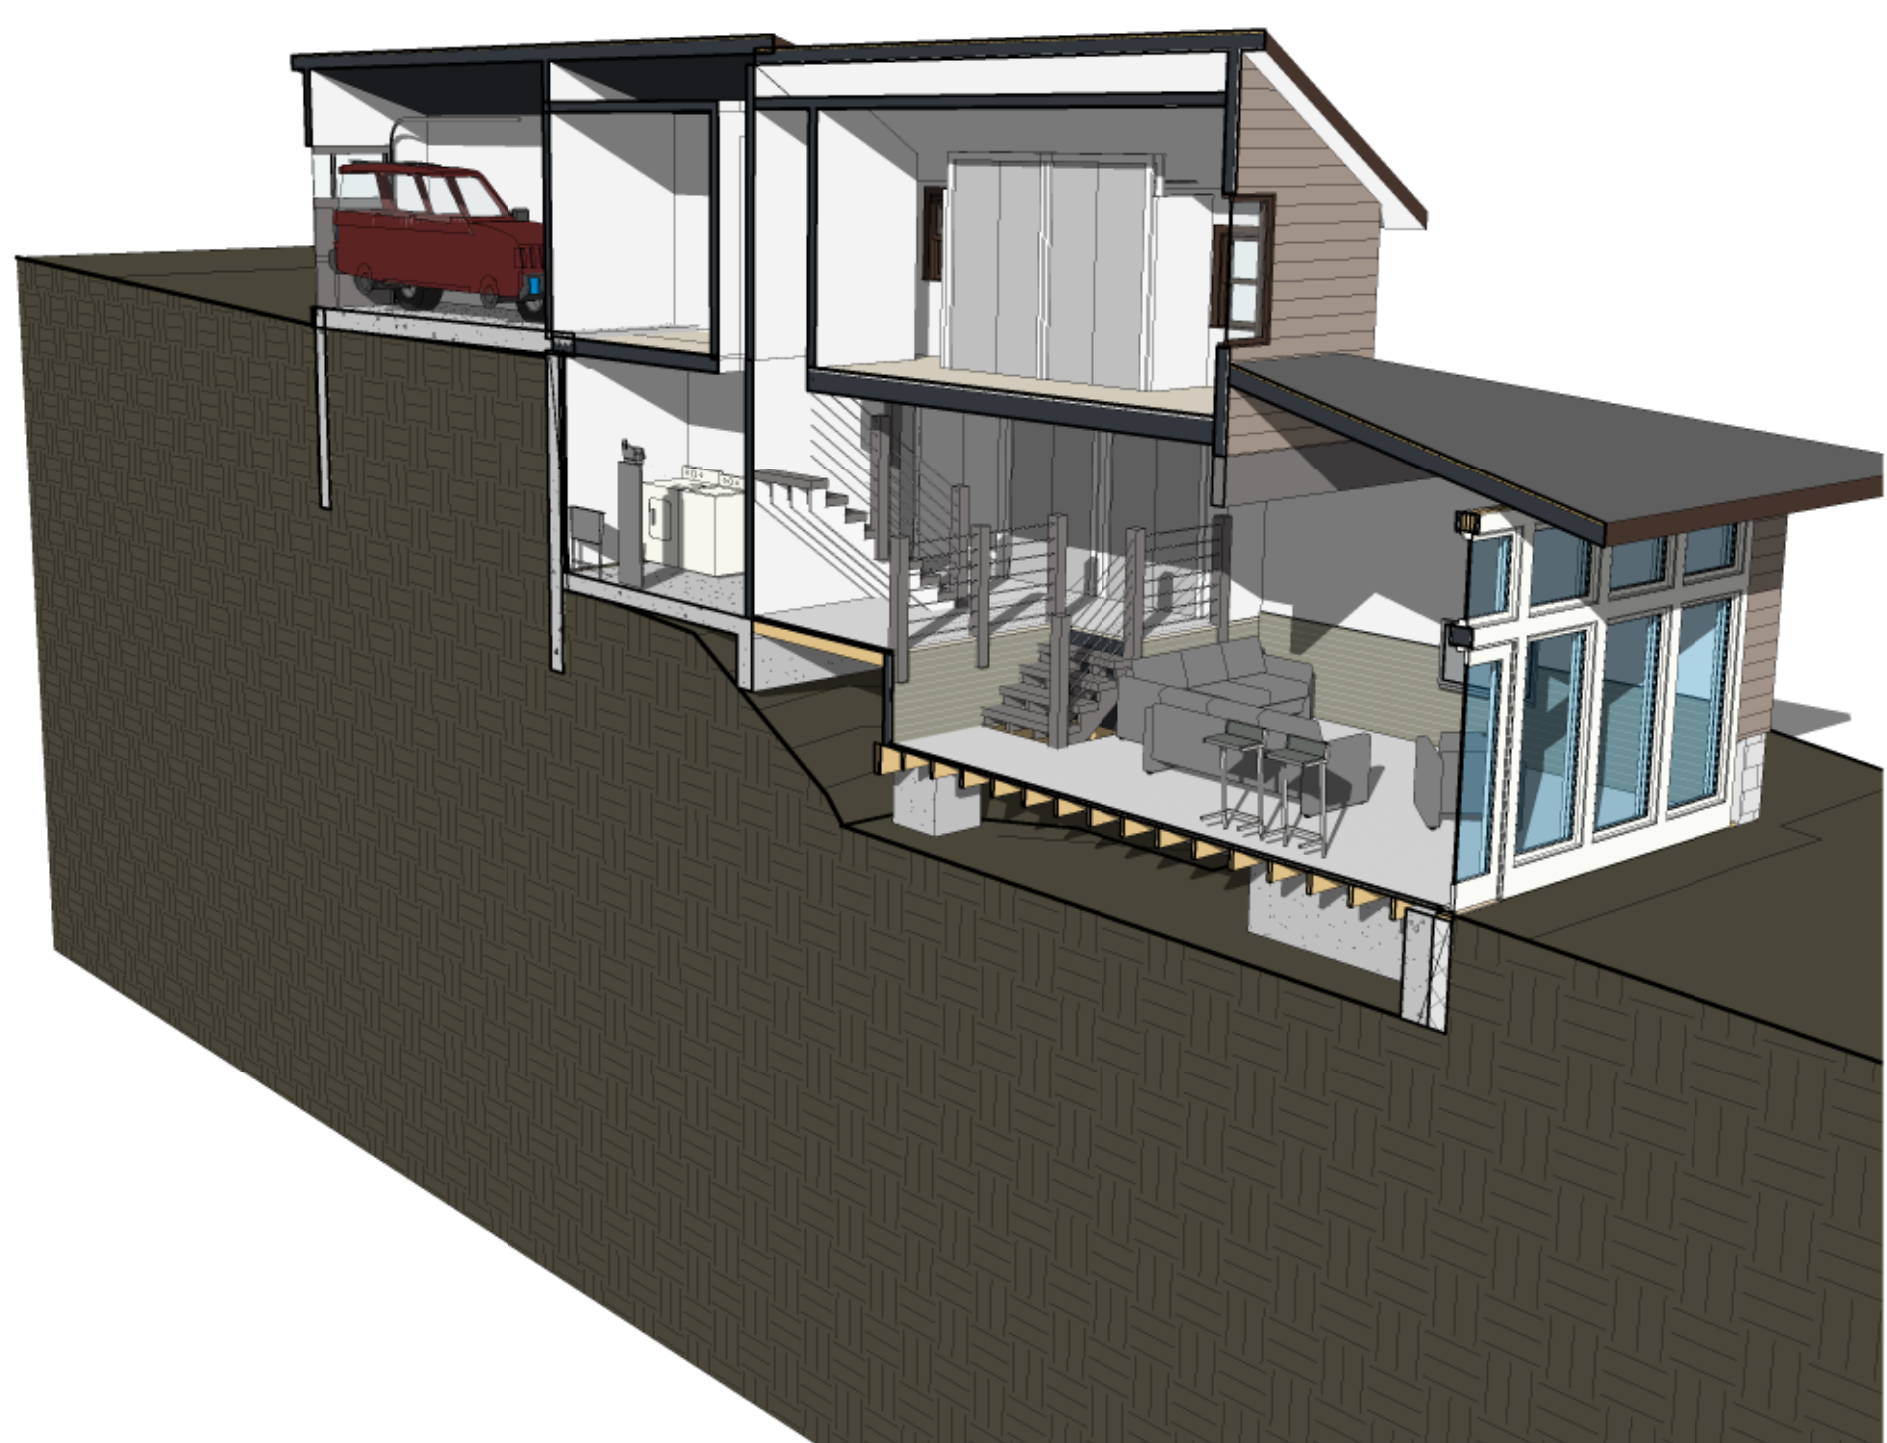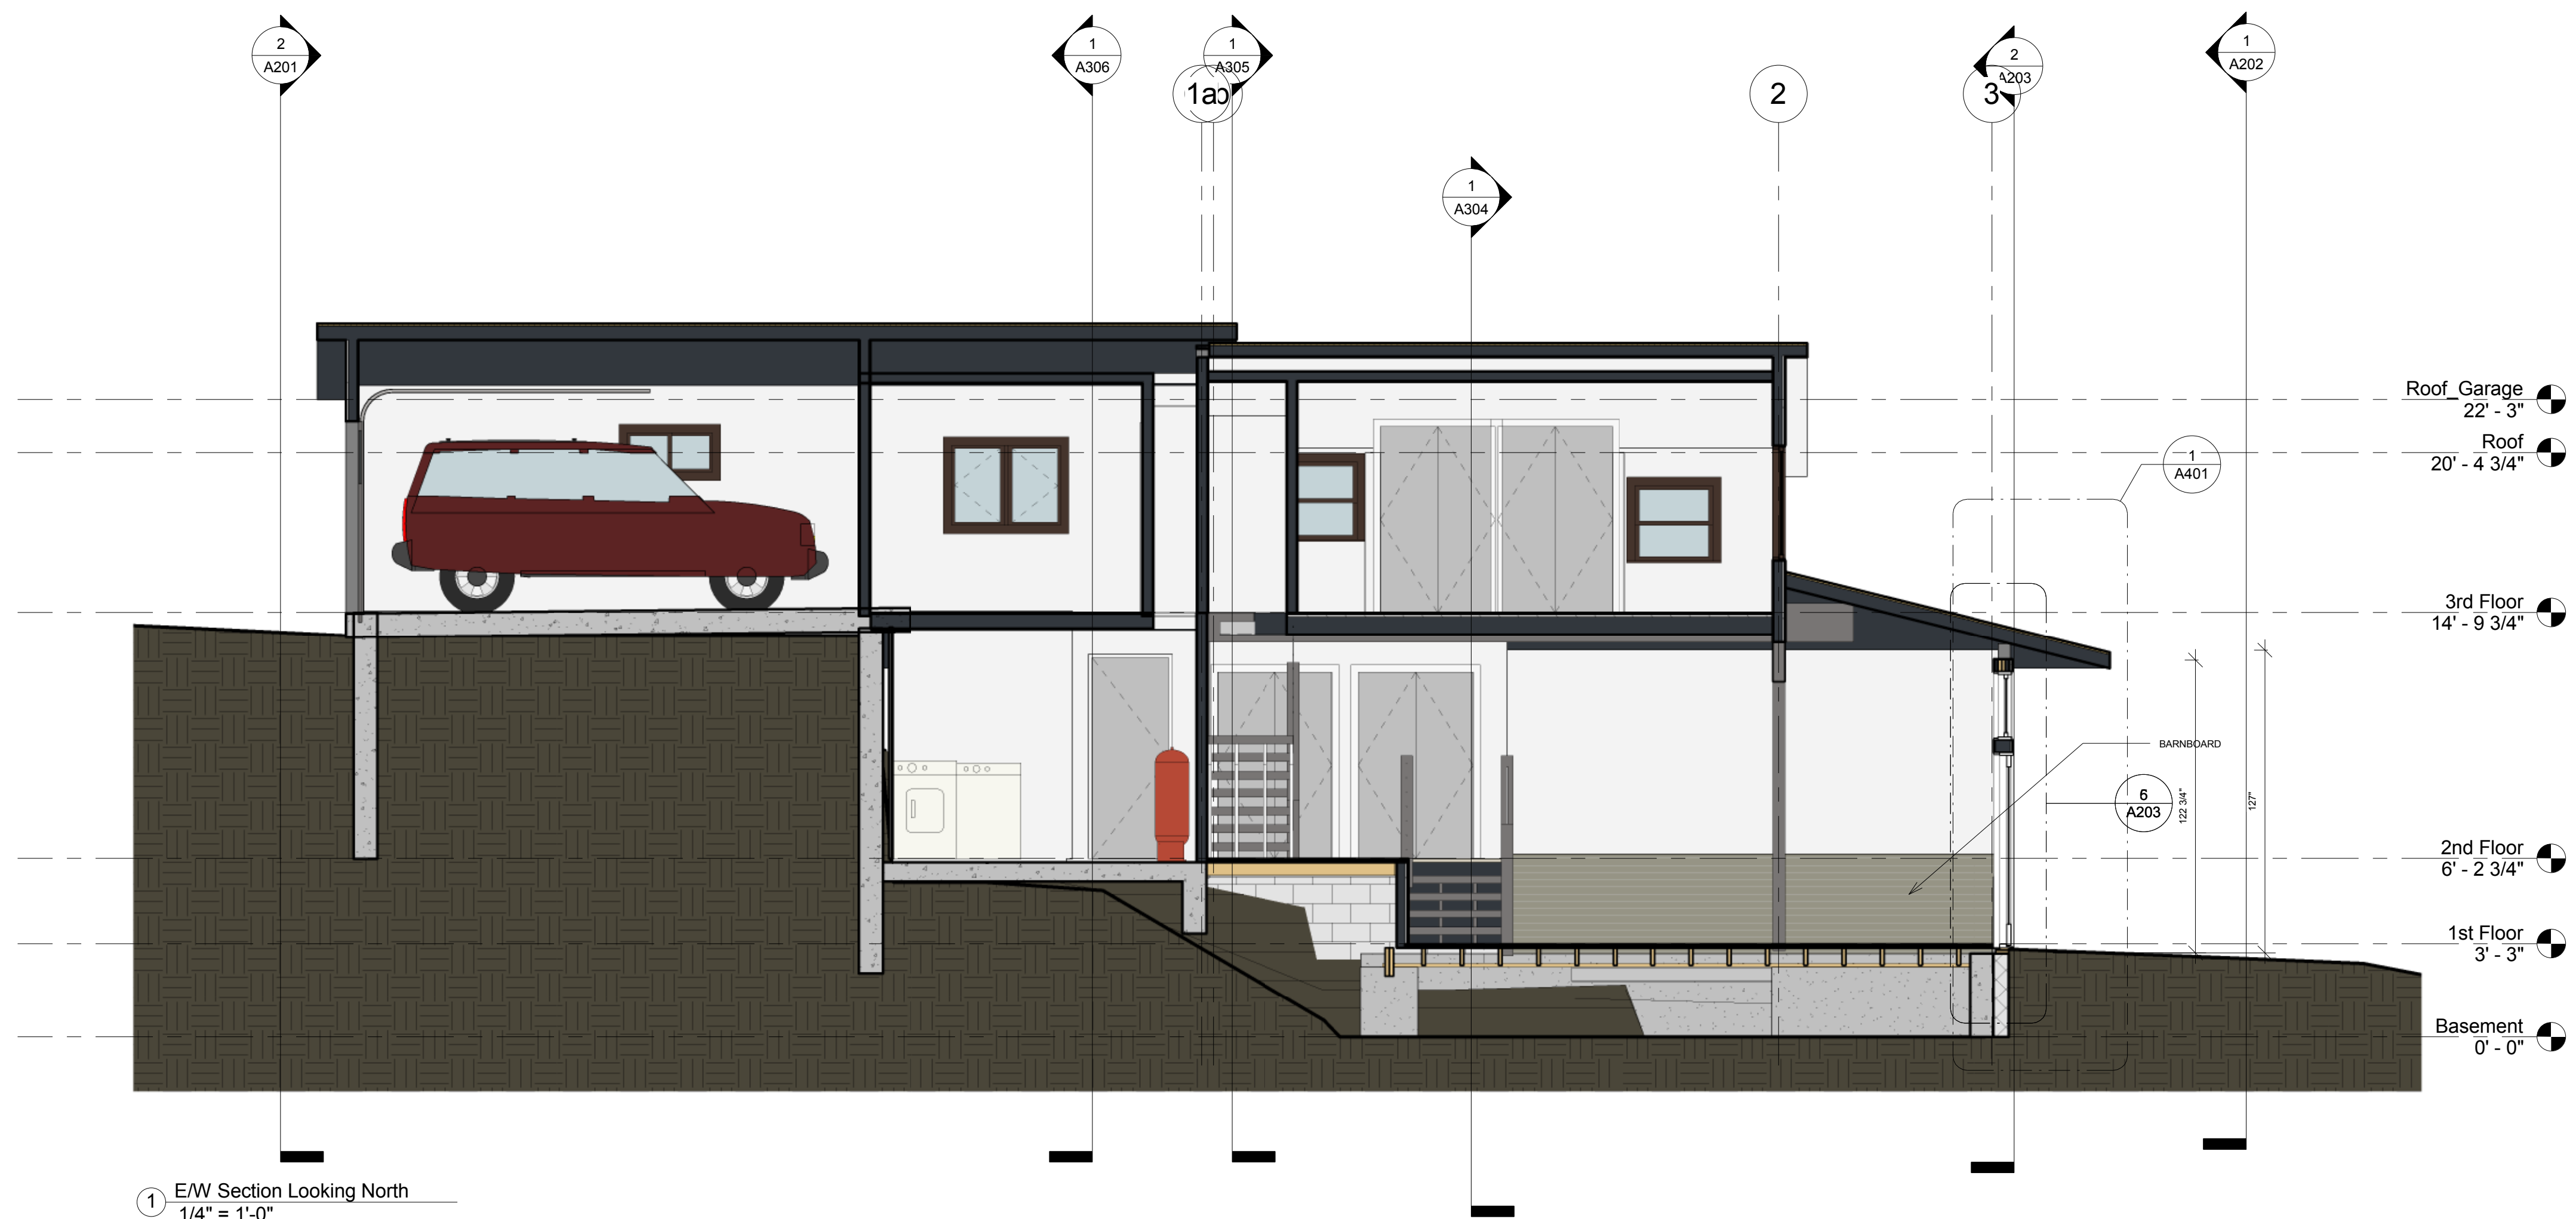


2 E/W looking North

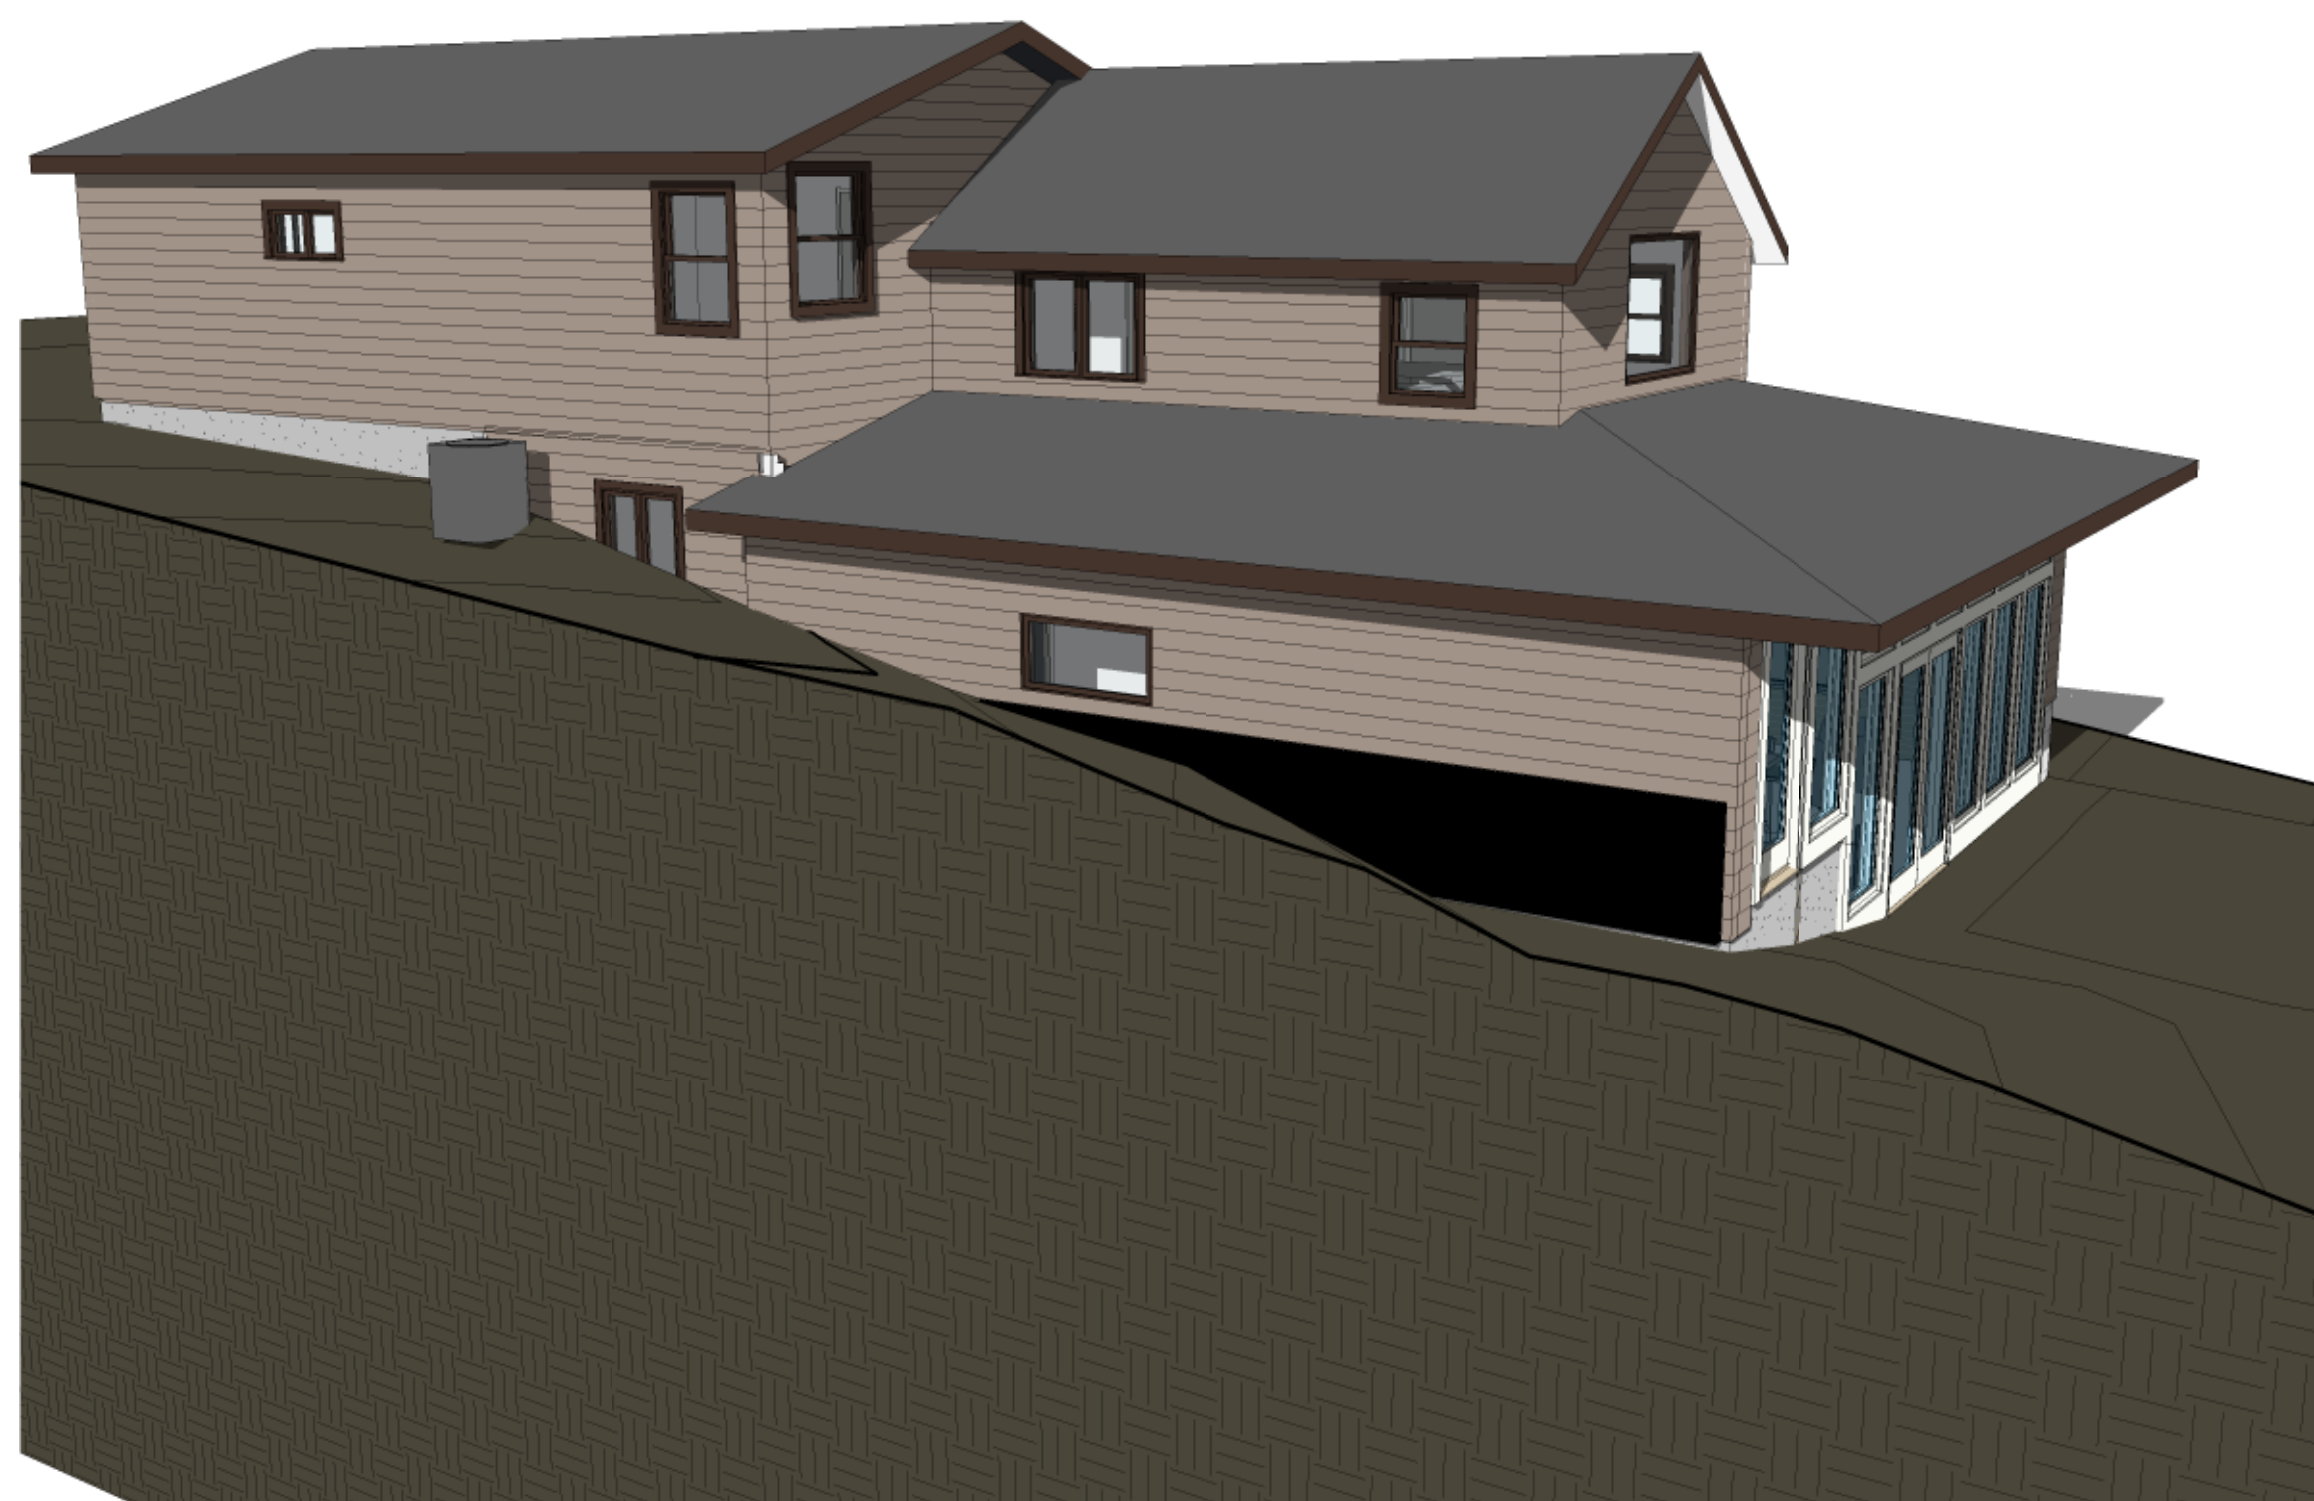

3 Perspective Looking North/West

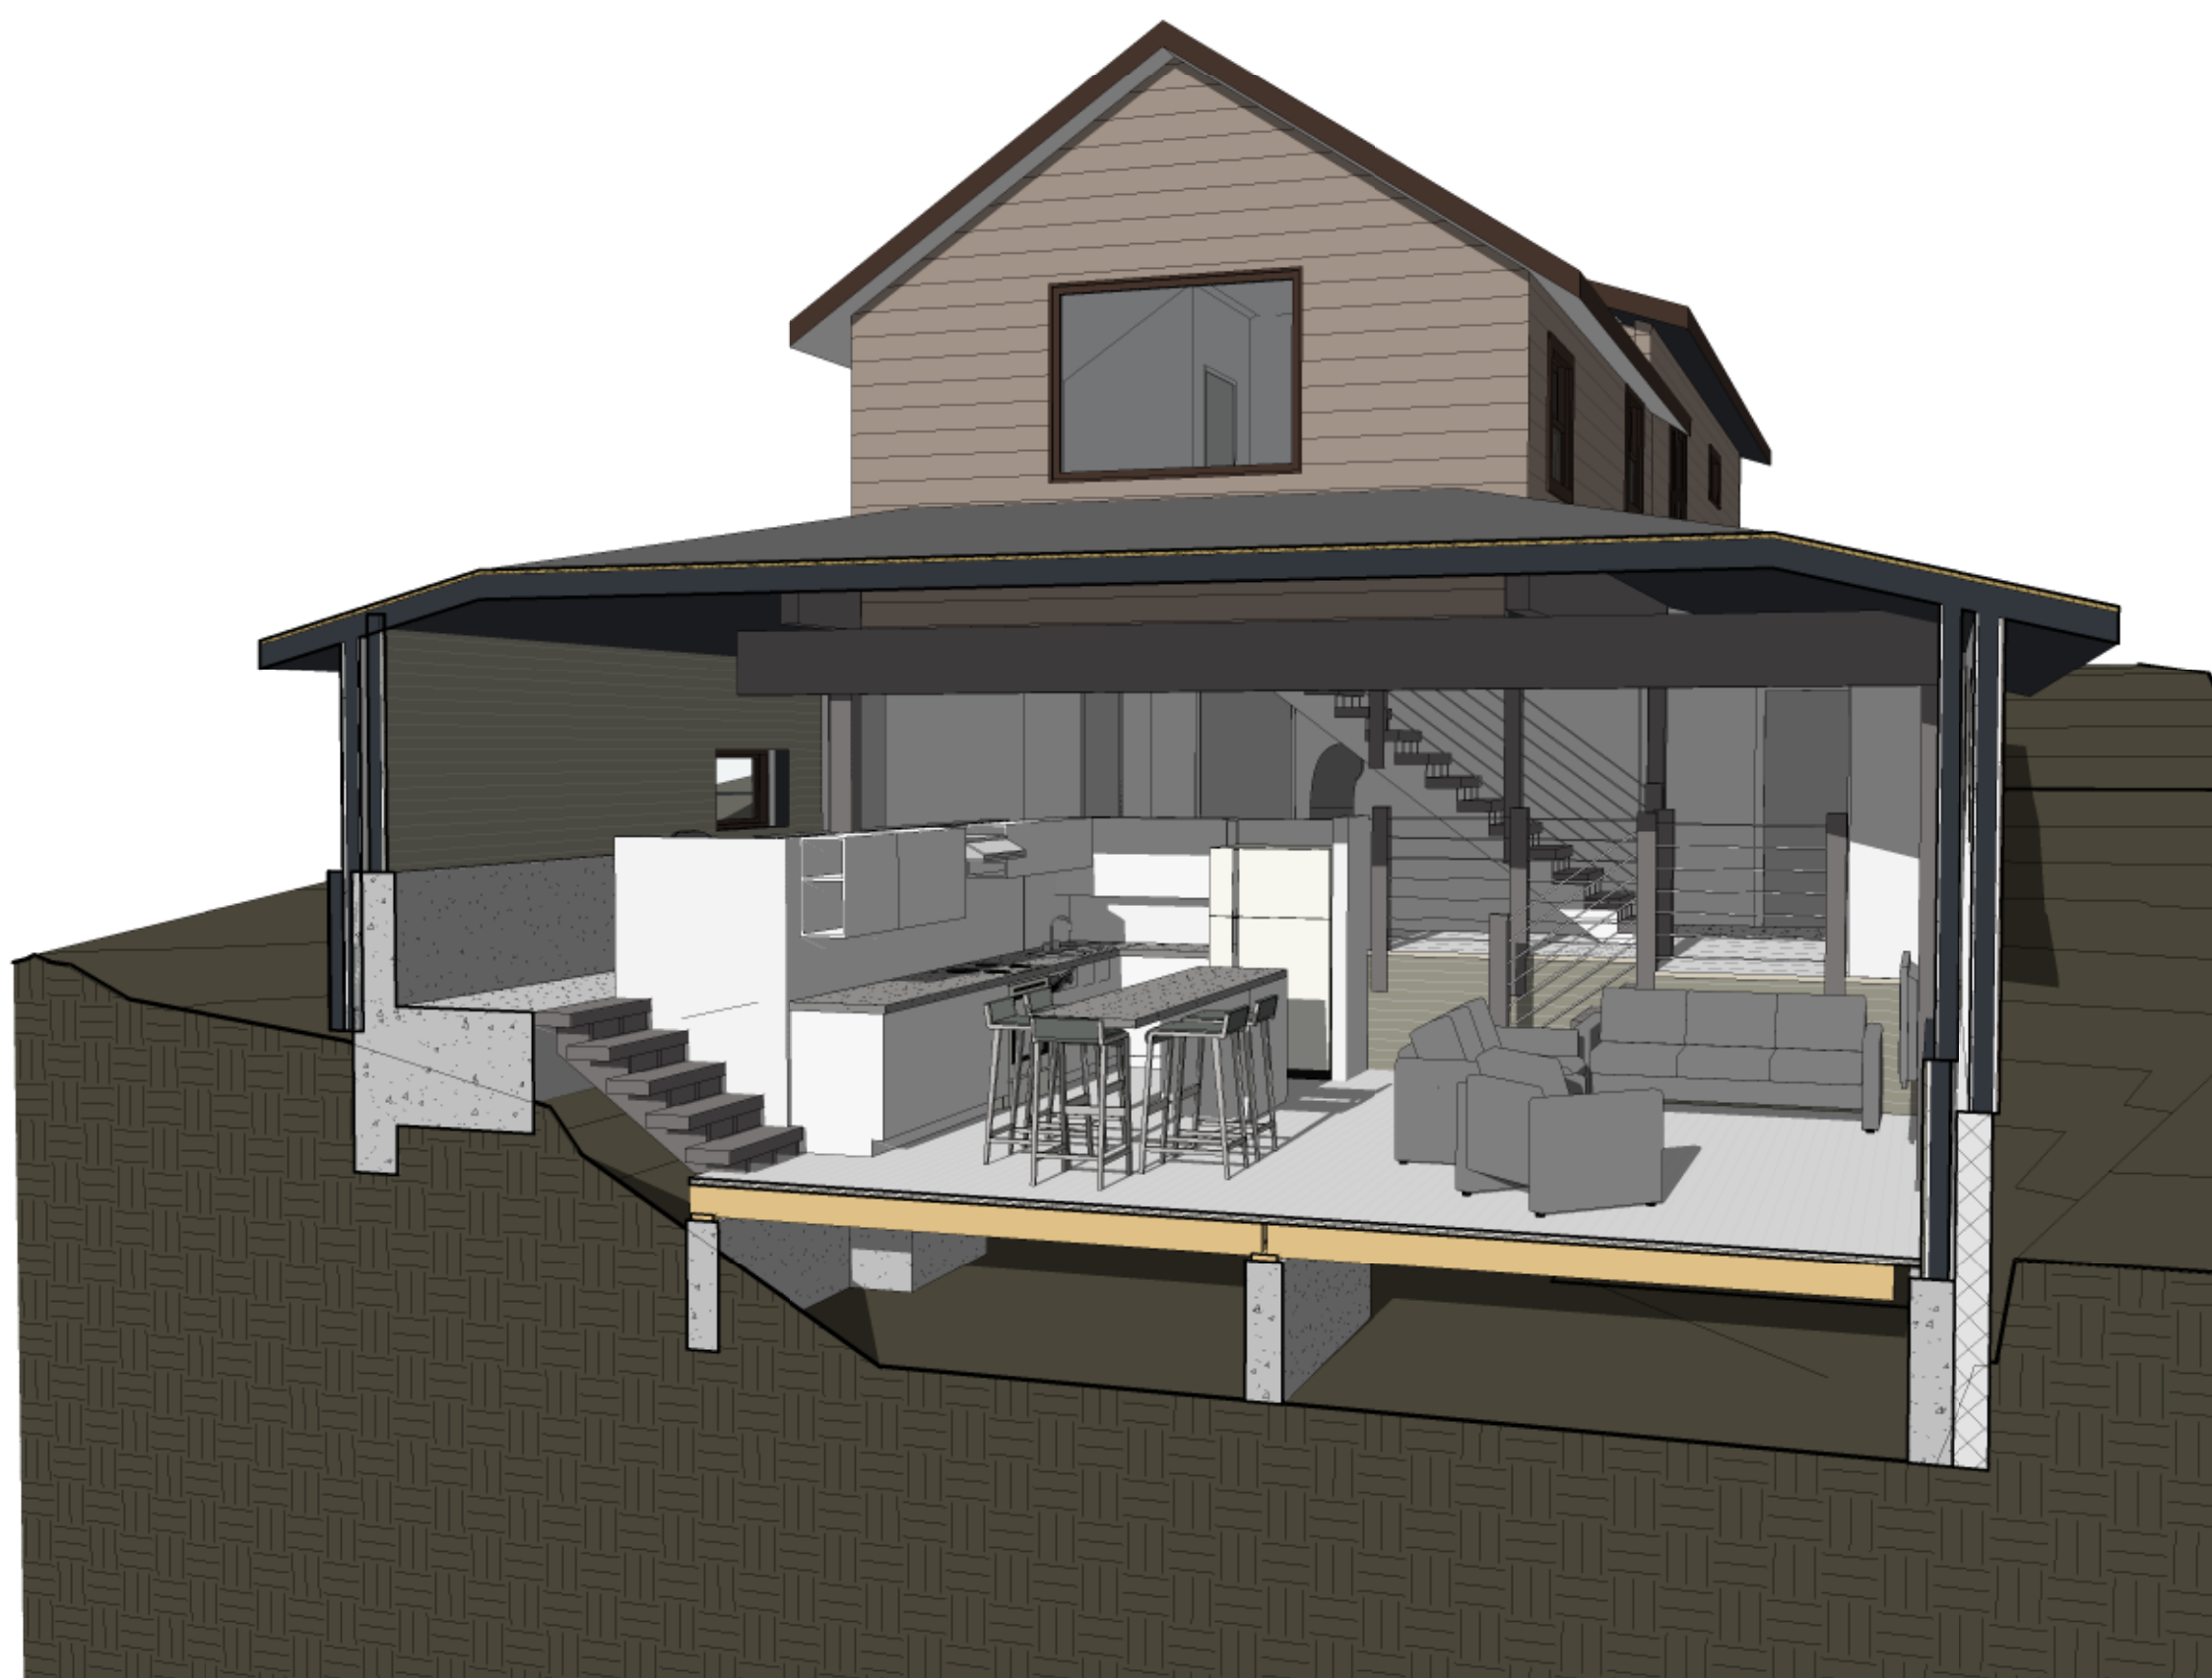



② N/S looking West_1


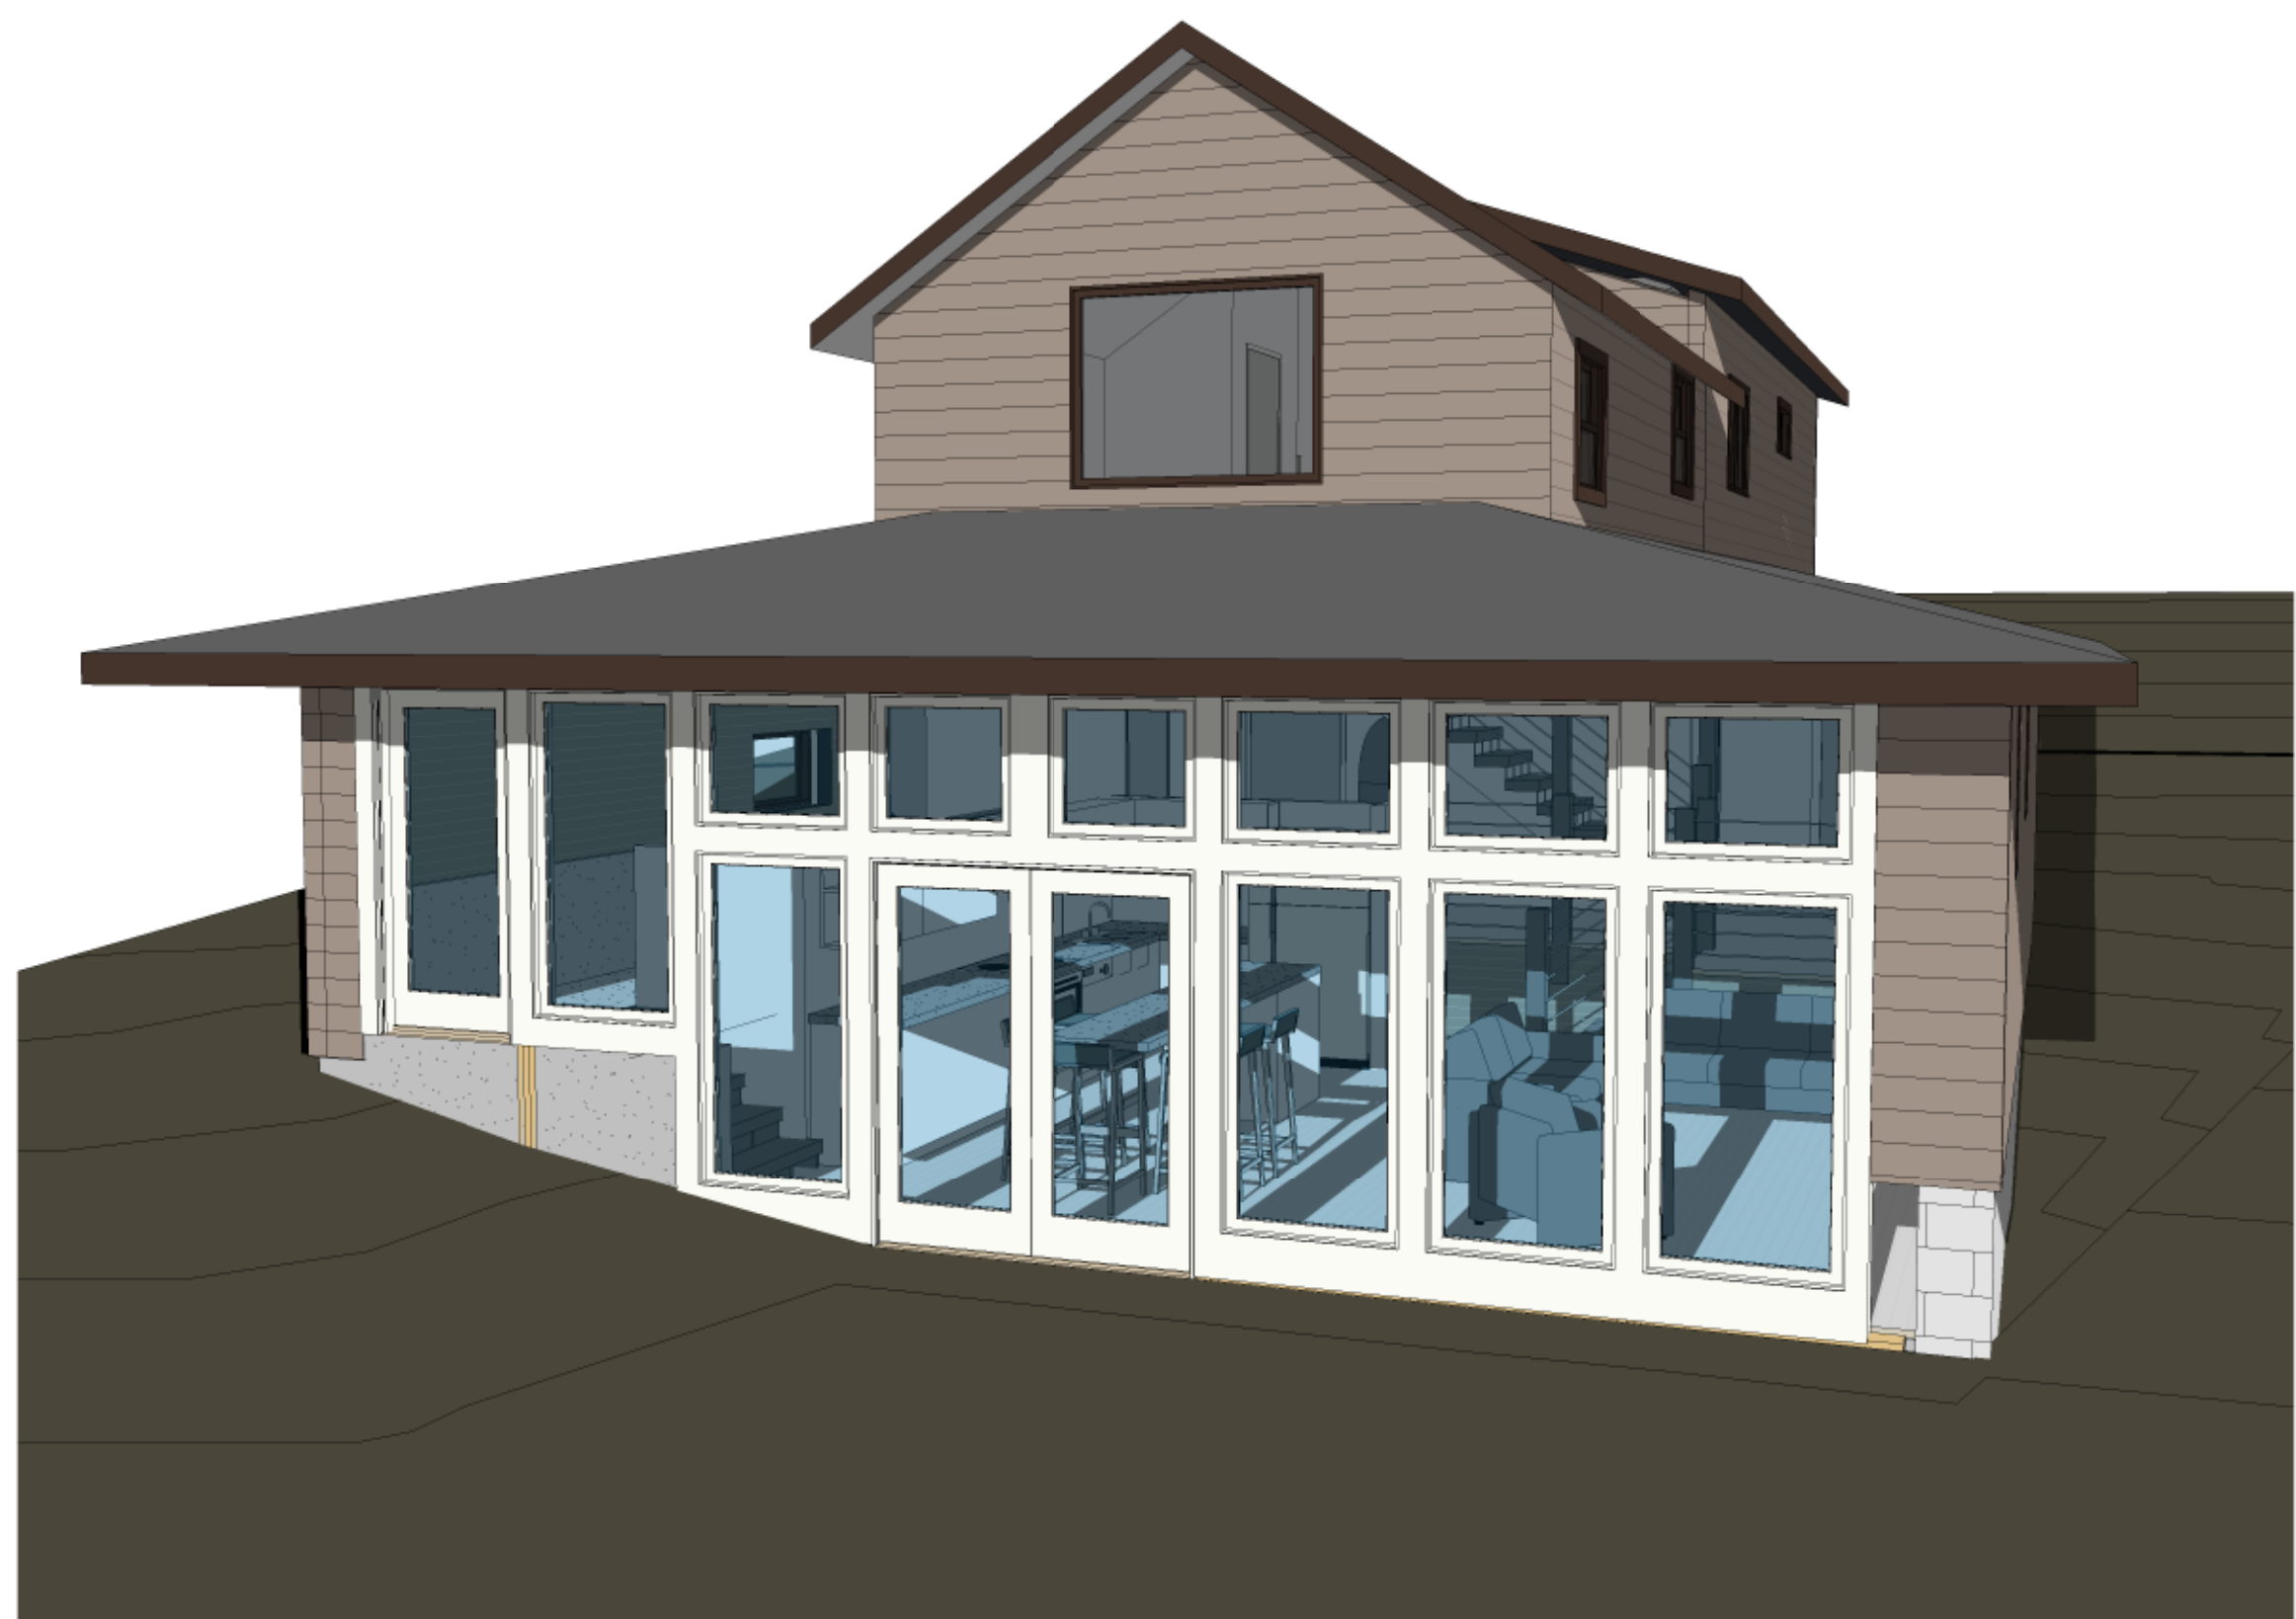


③ Perspective - Looking West/South


N/S Section Looking
West_1

A303

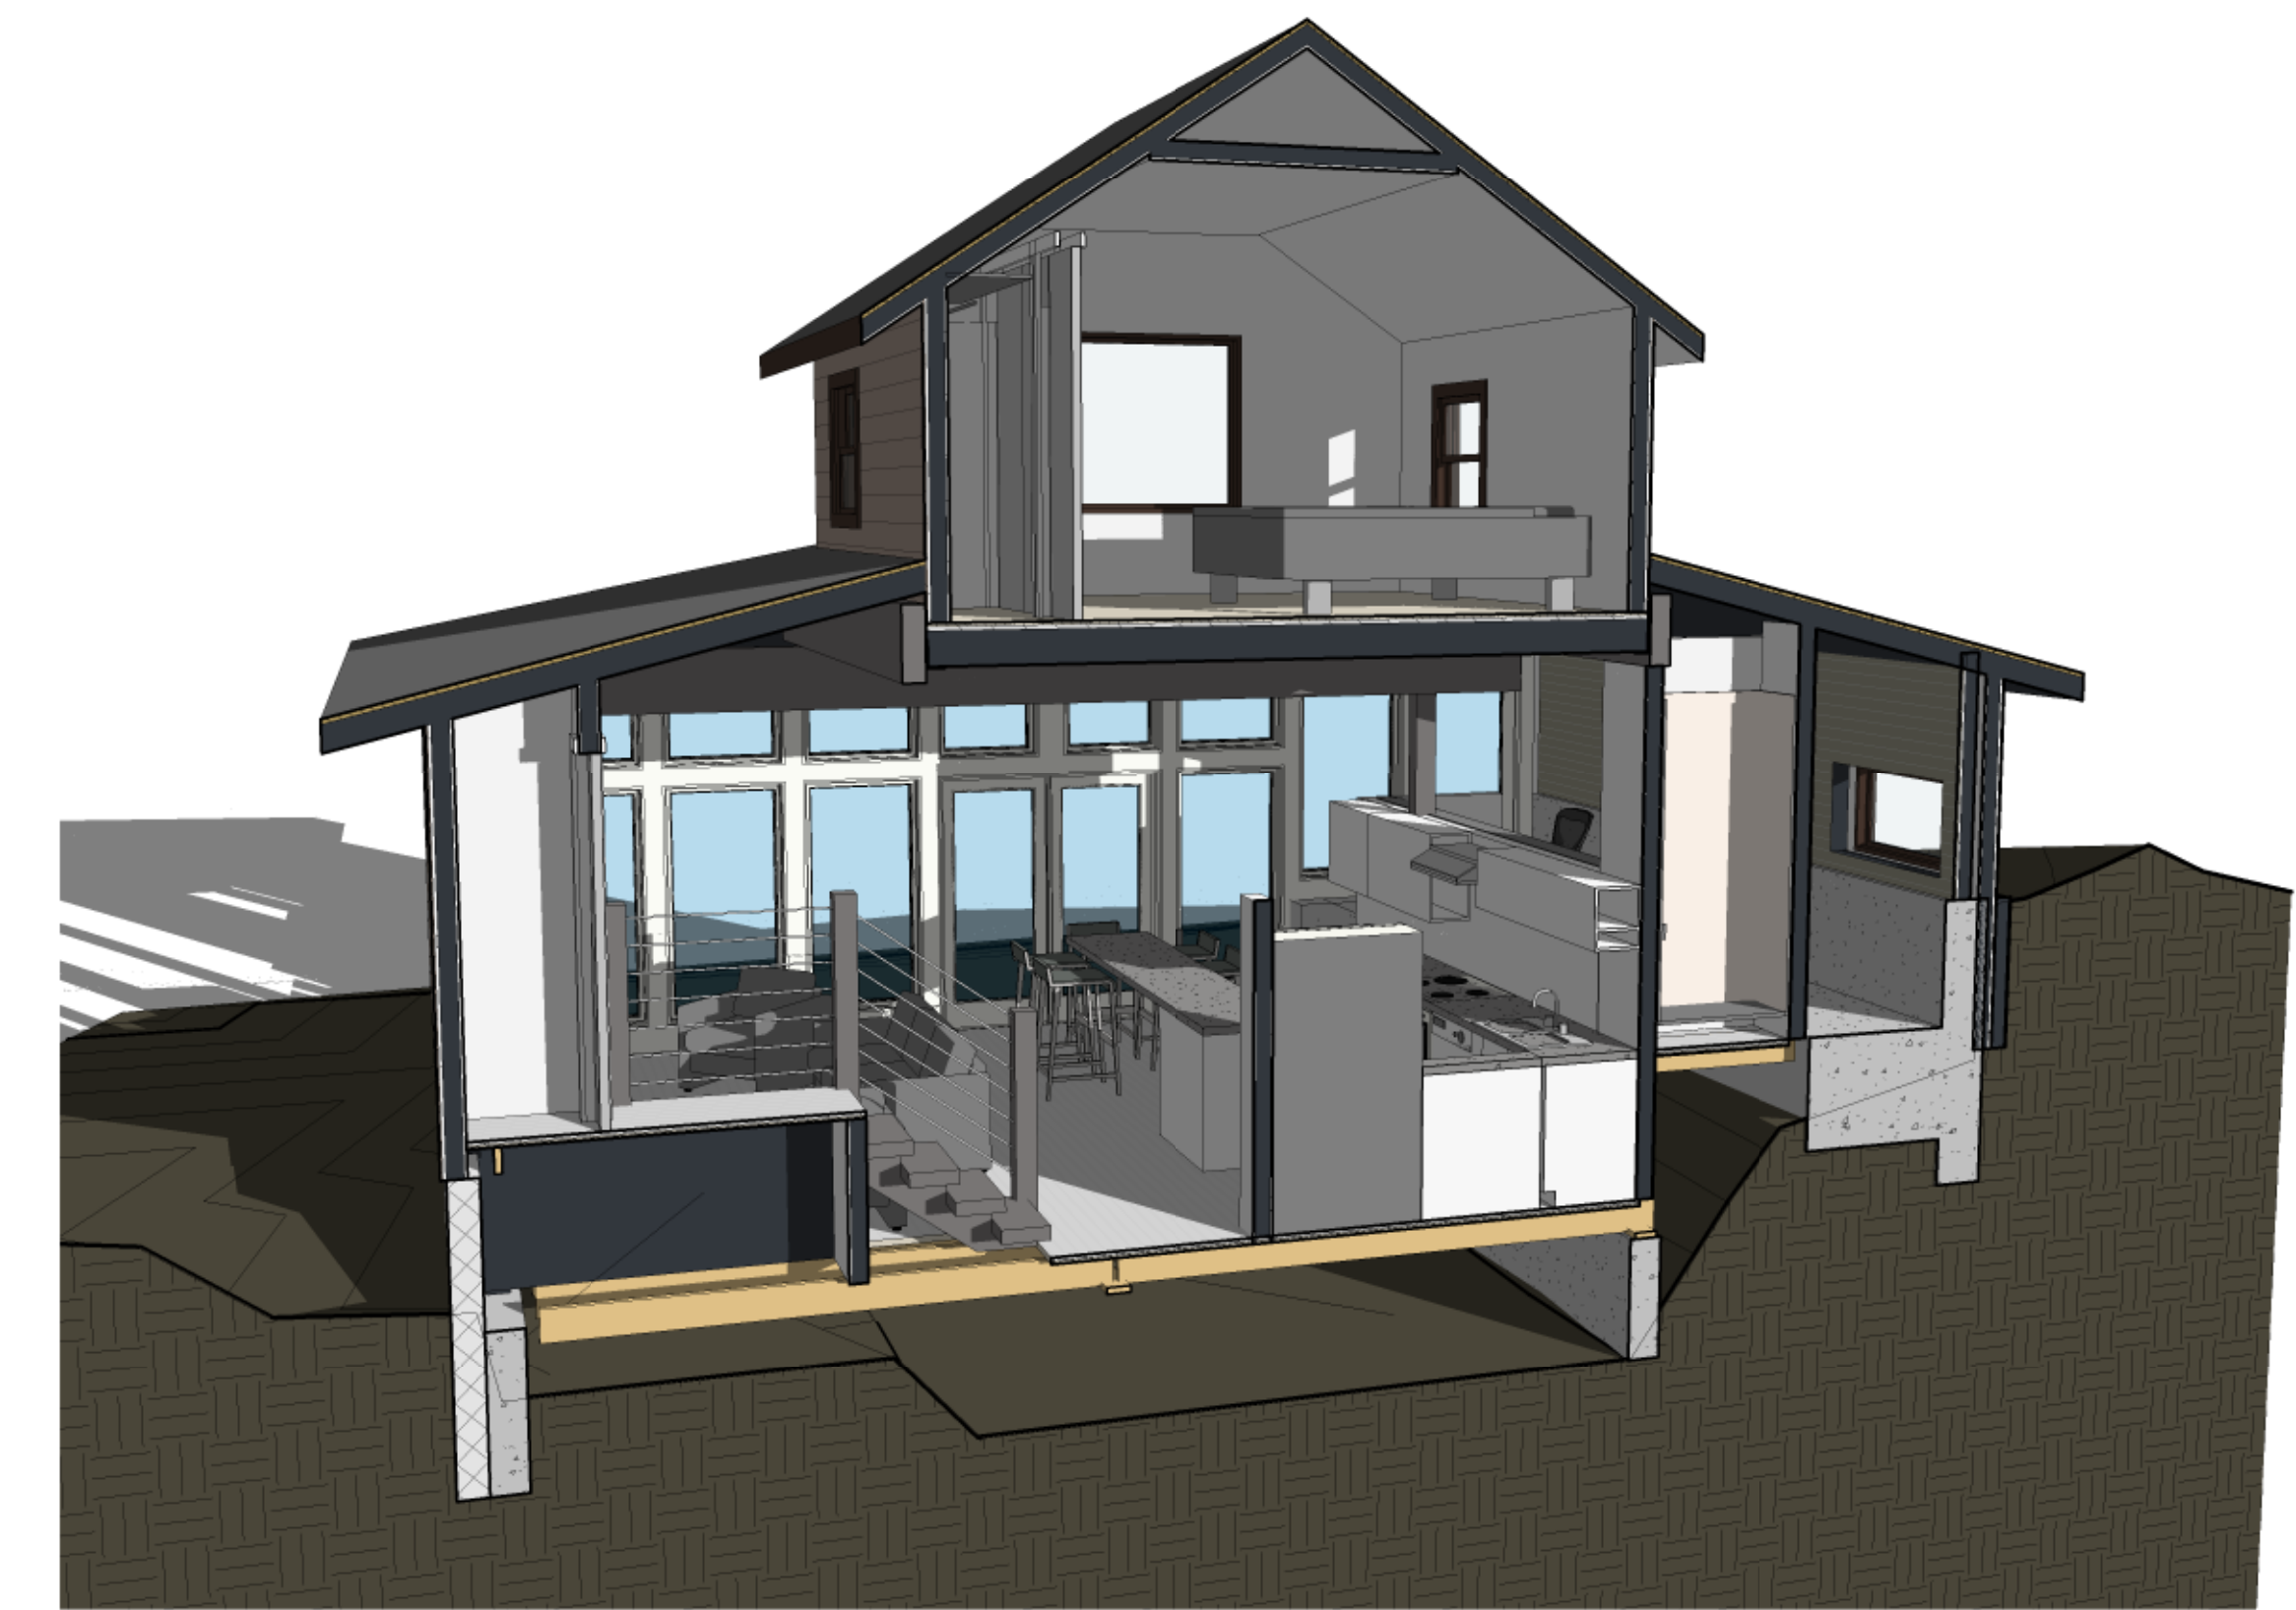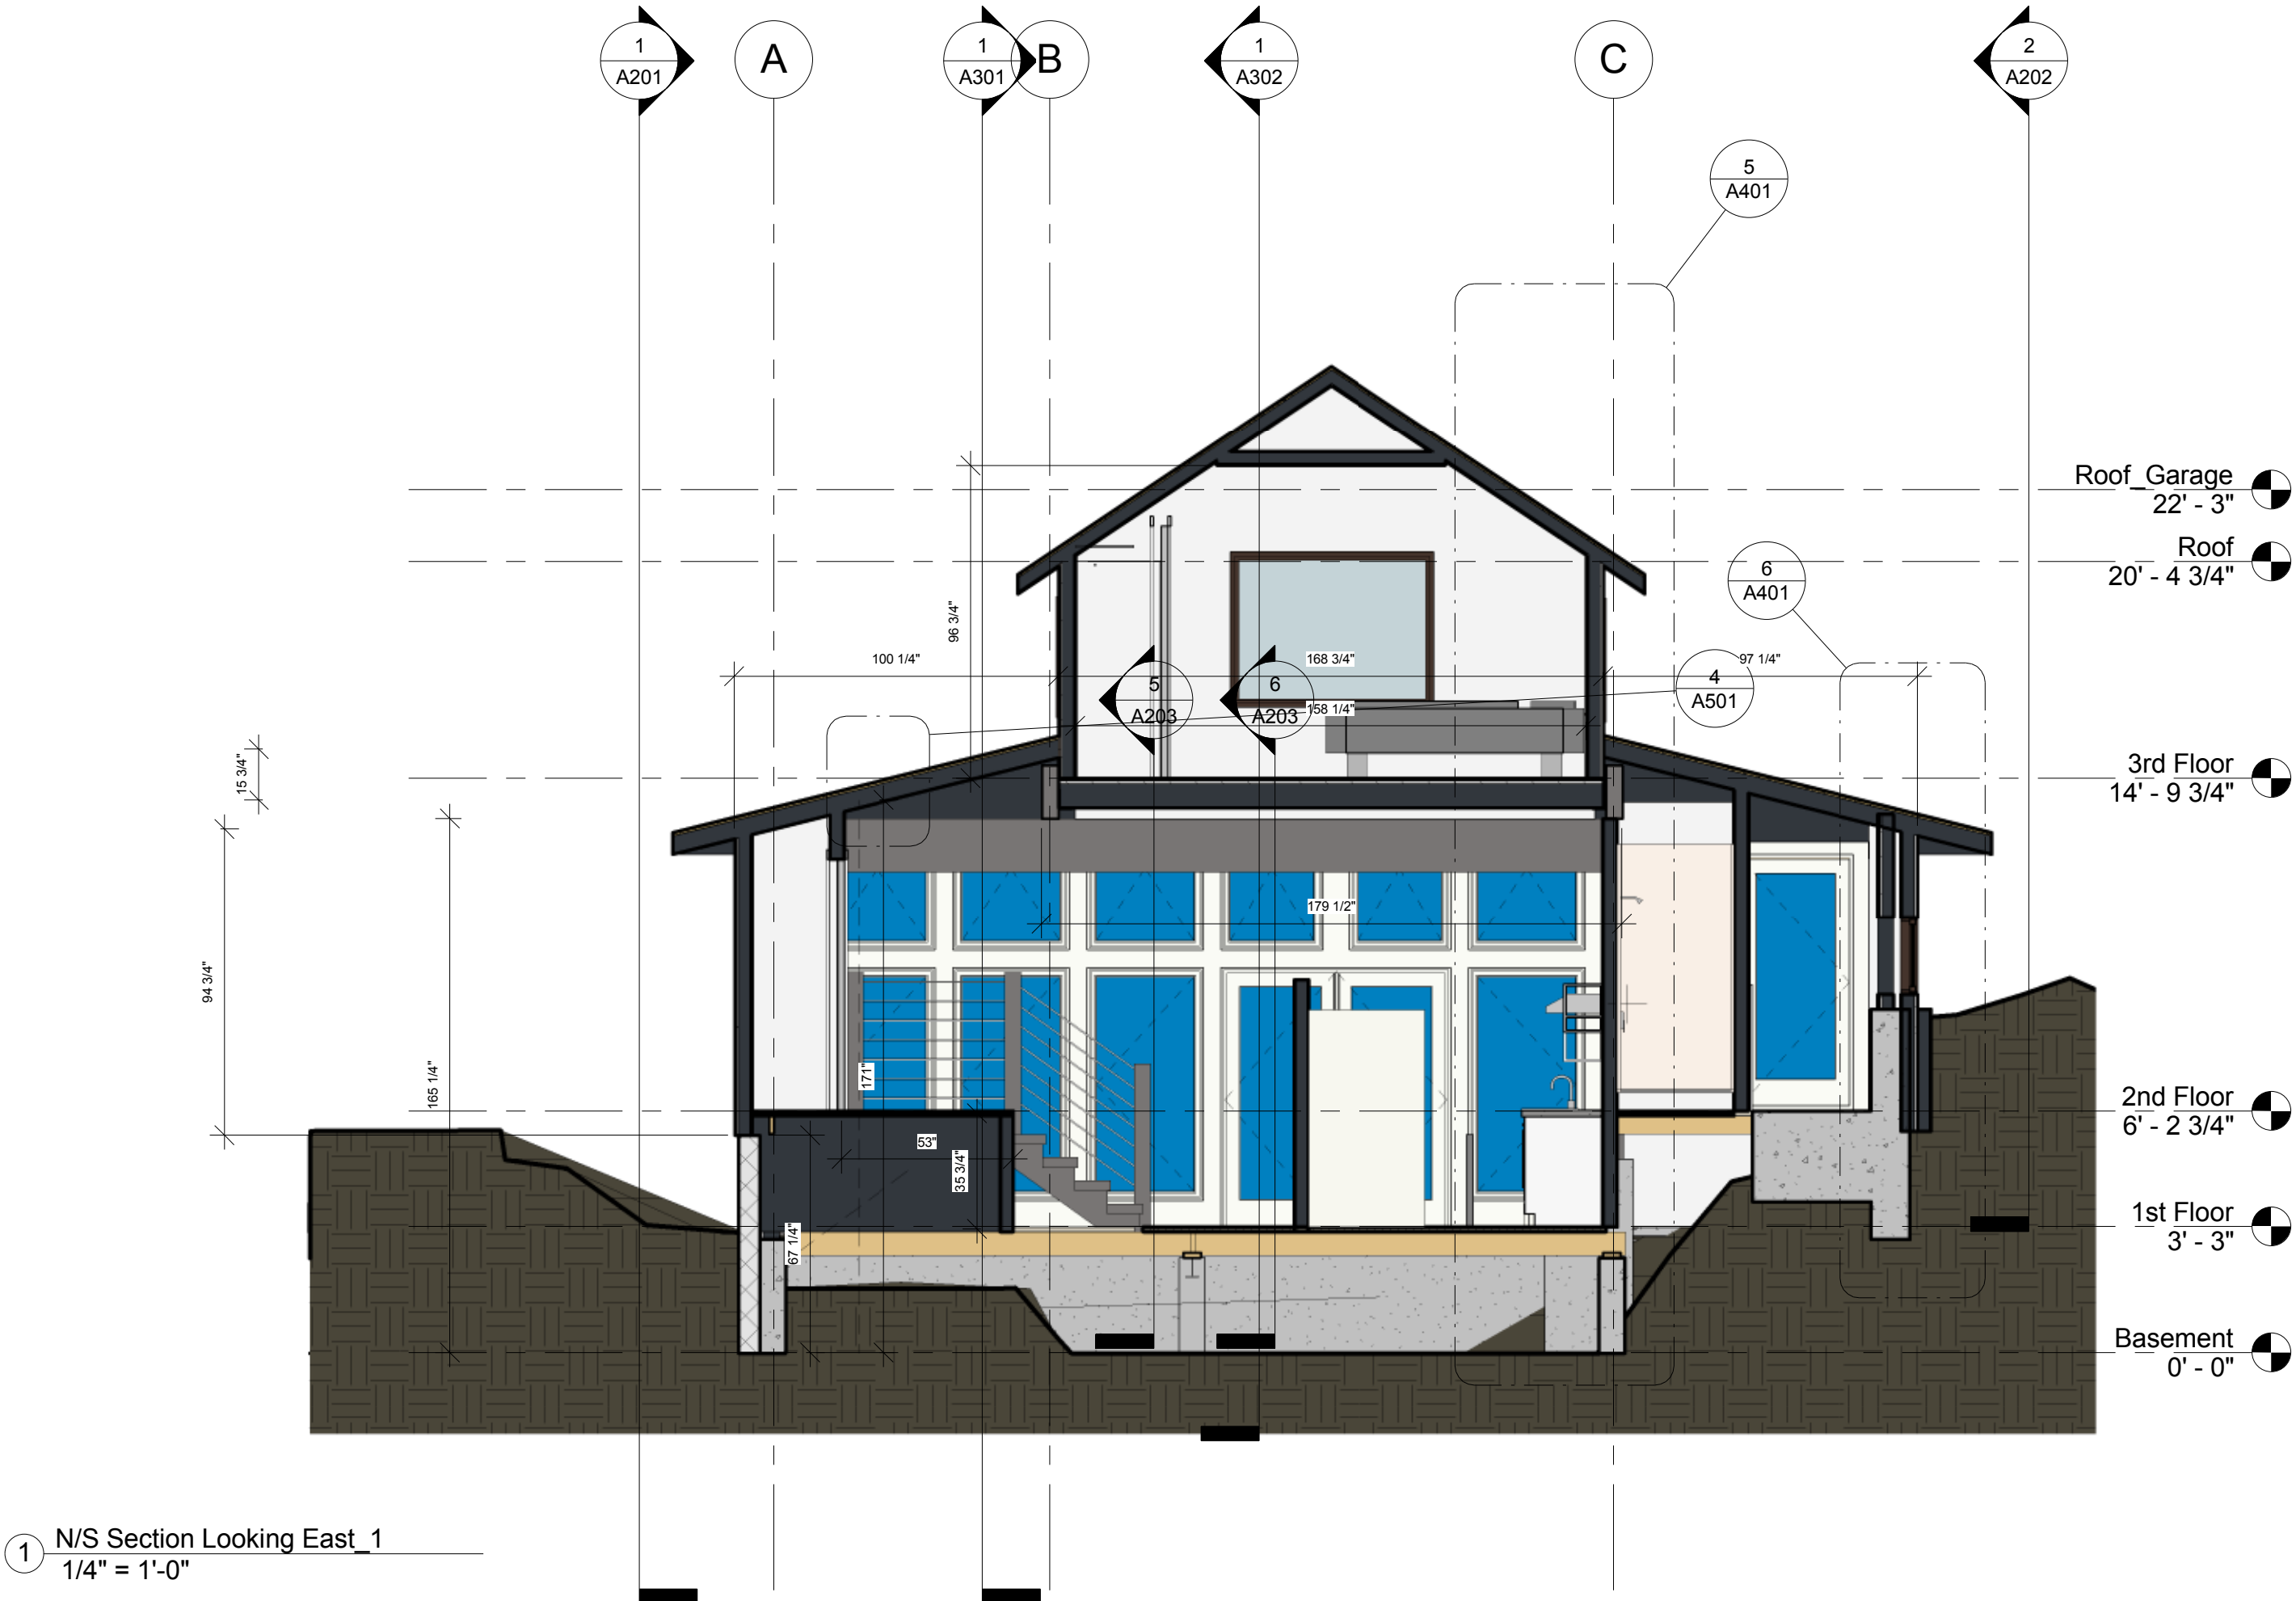

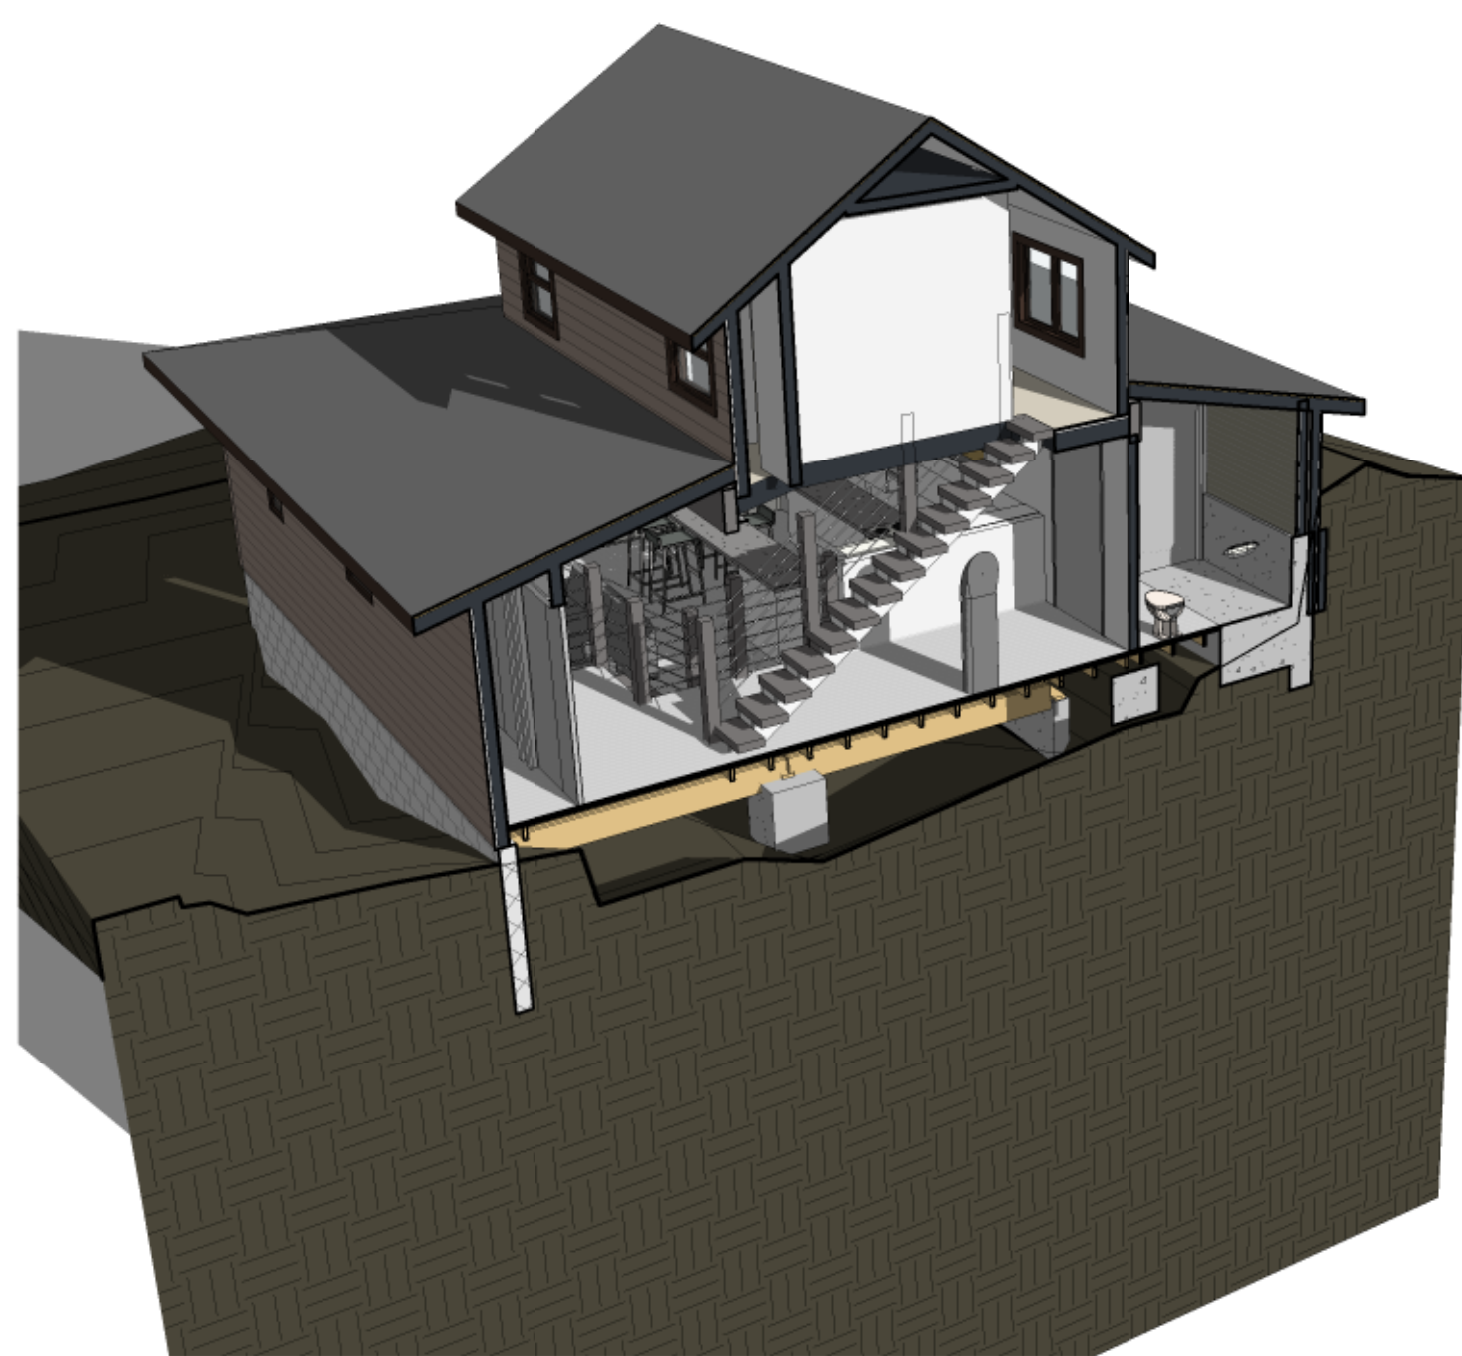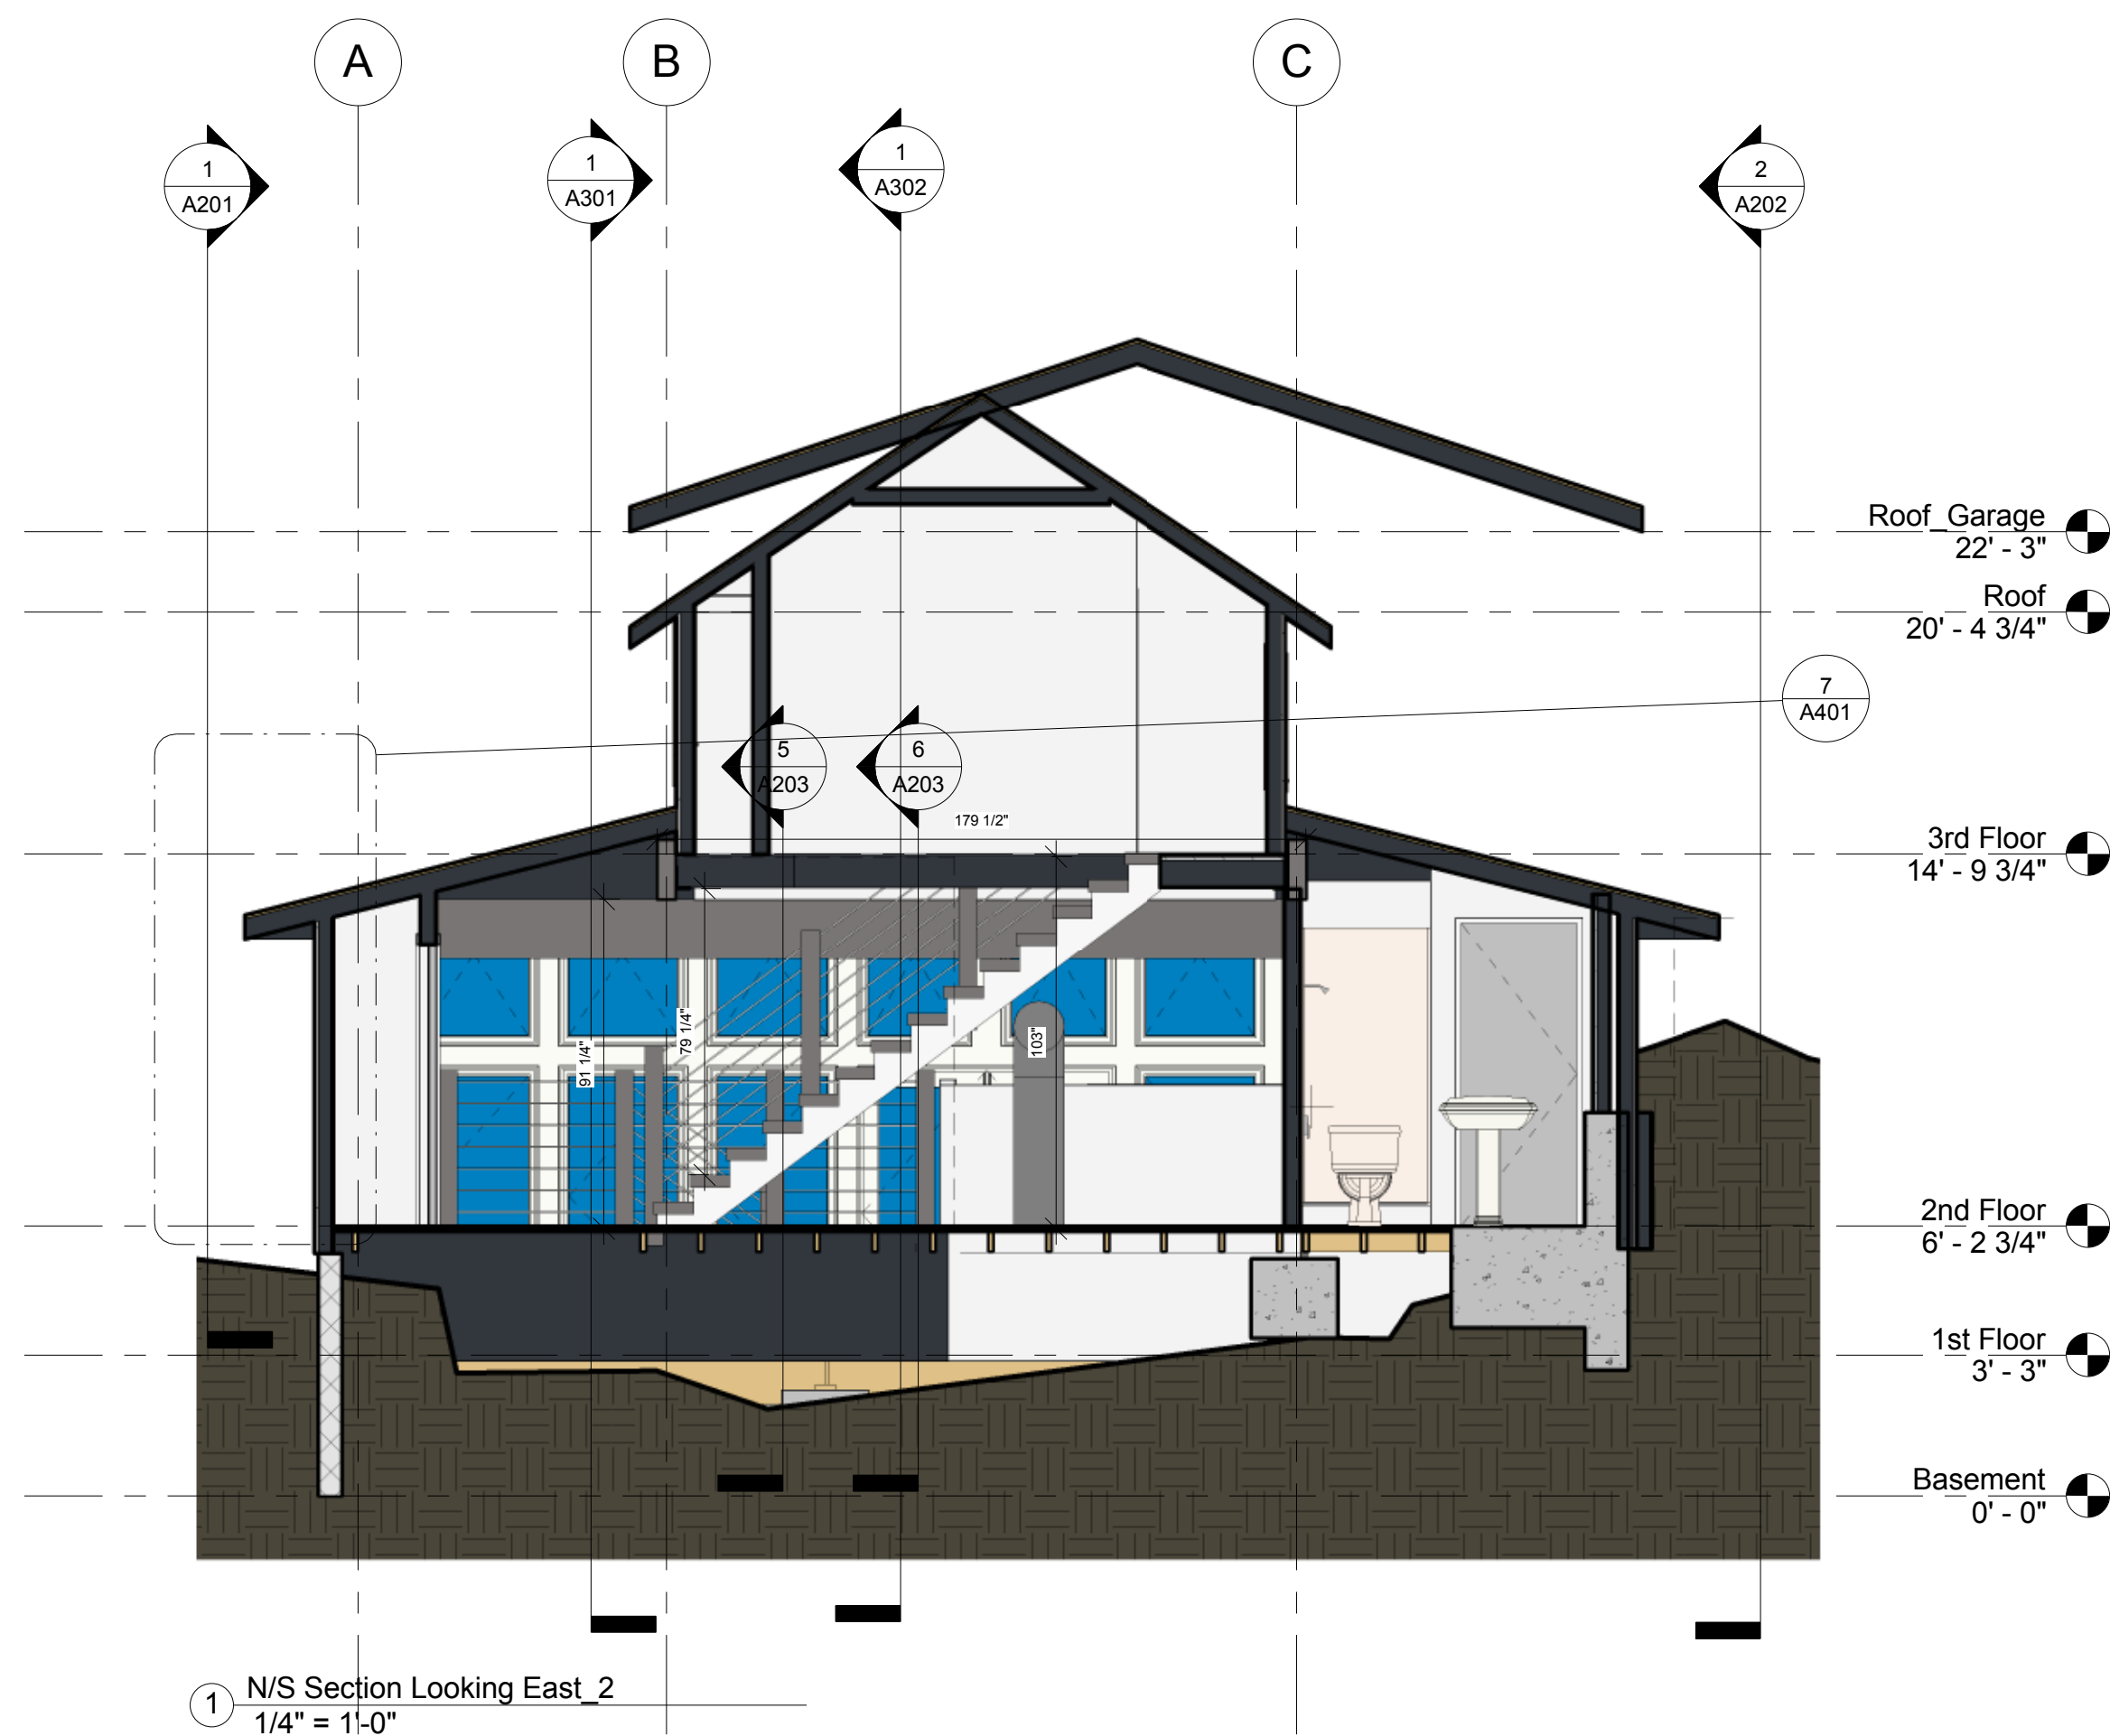

2 Perspective - N/S Section Looking East_2

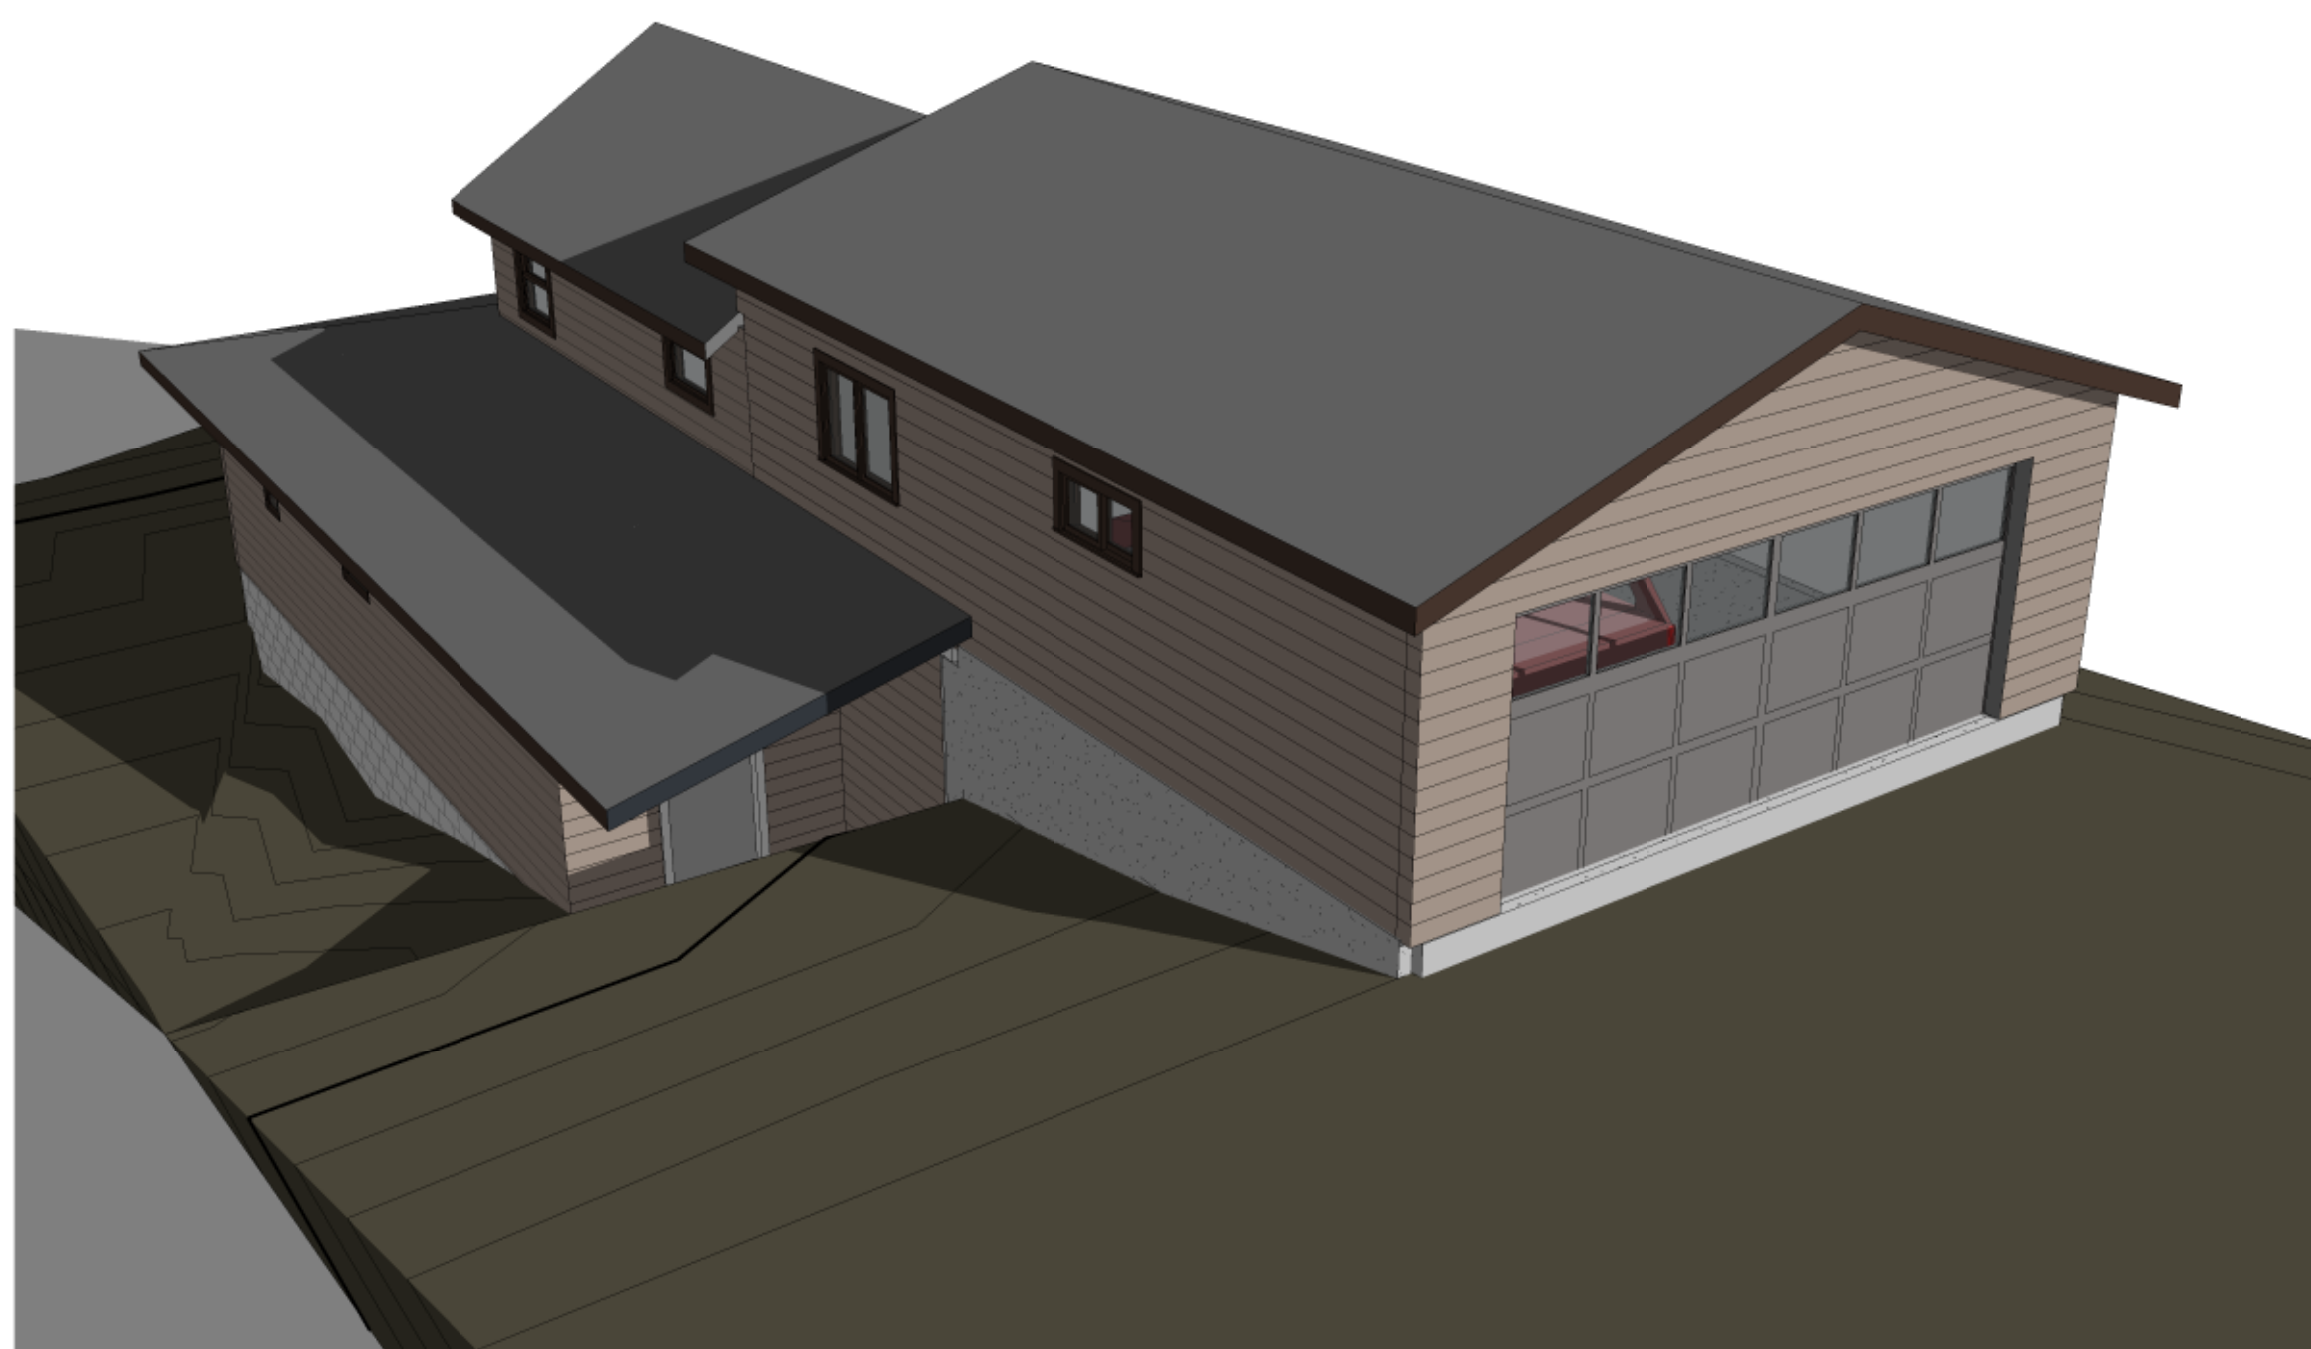

3 Perspective - Looking South/East