

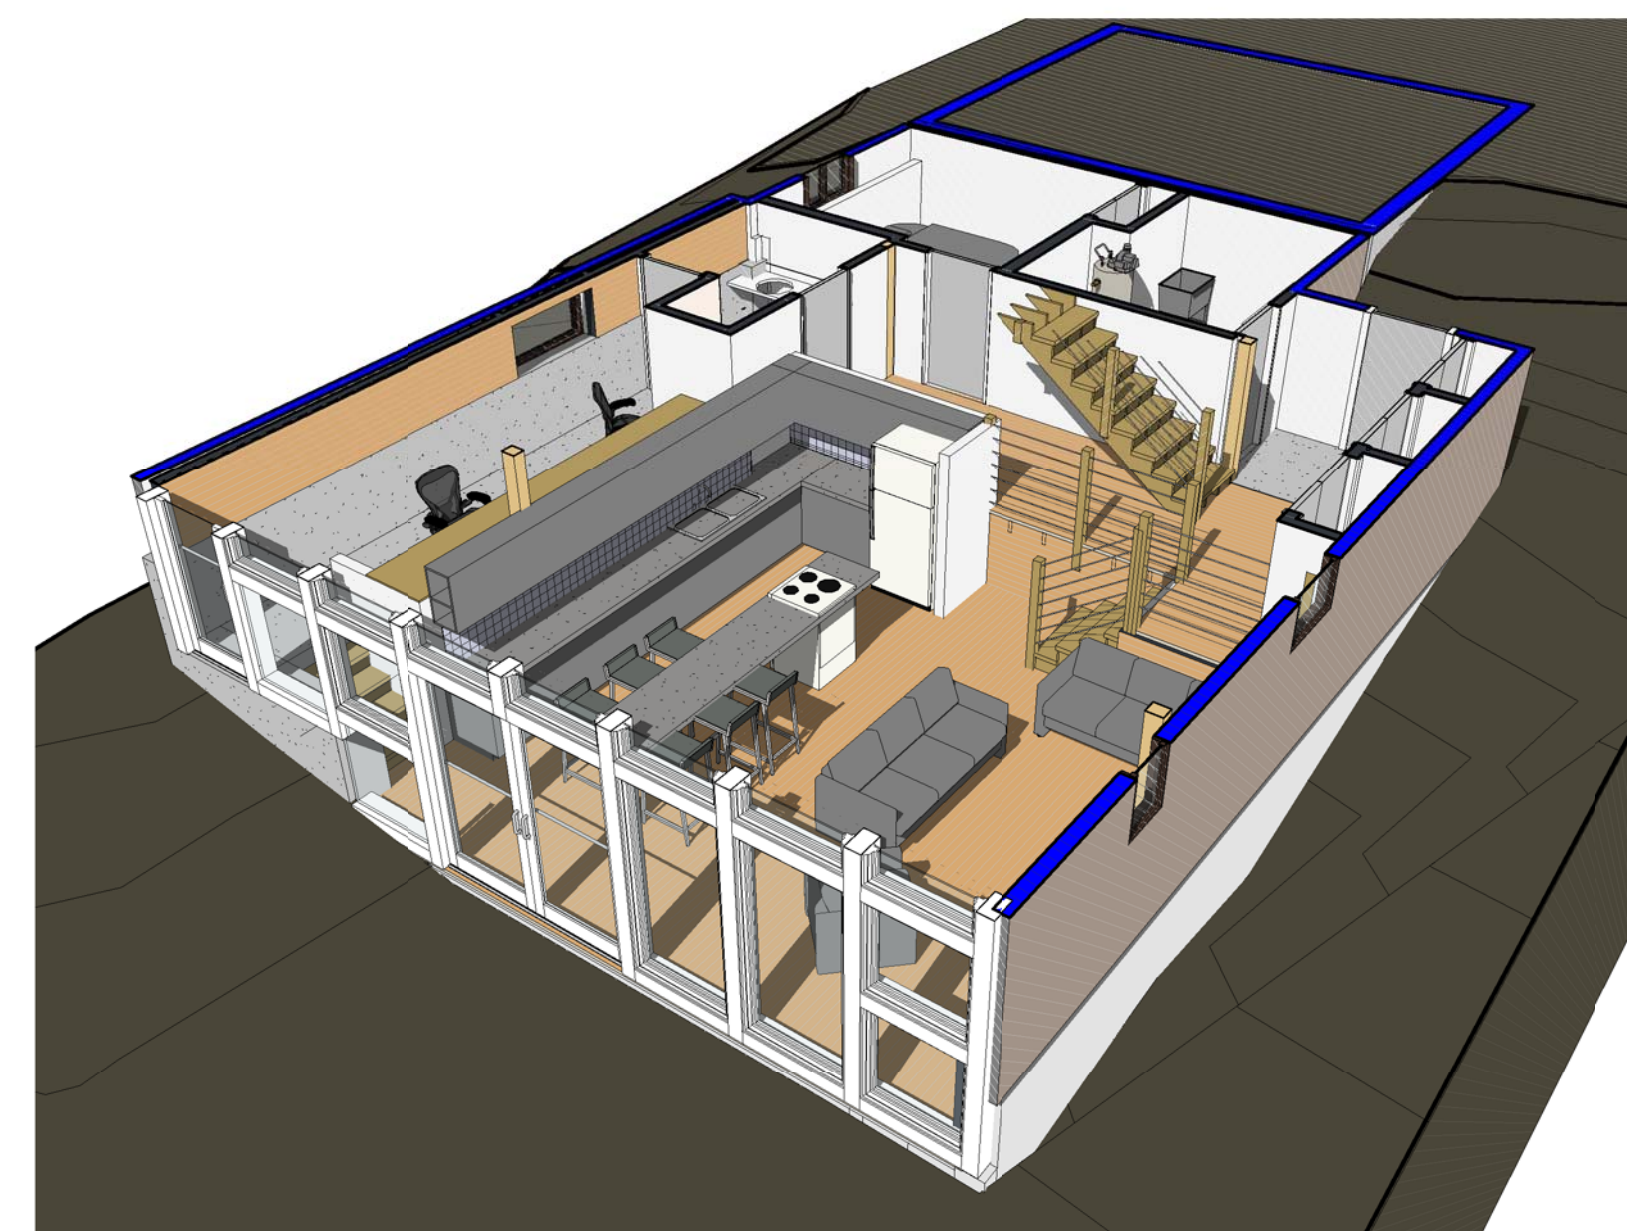


② 2nd Floor - Perspective_1

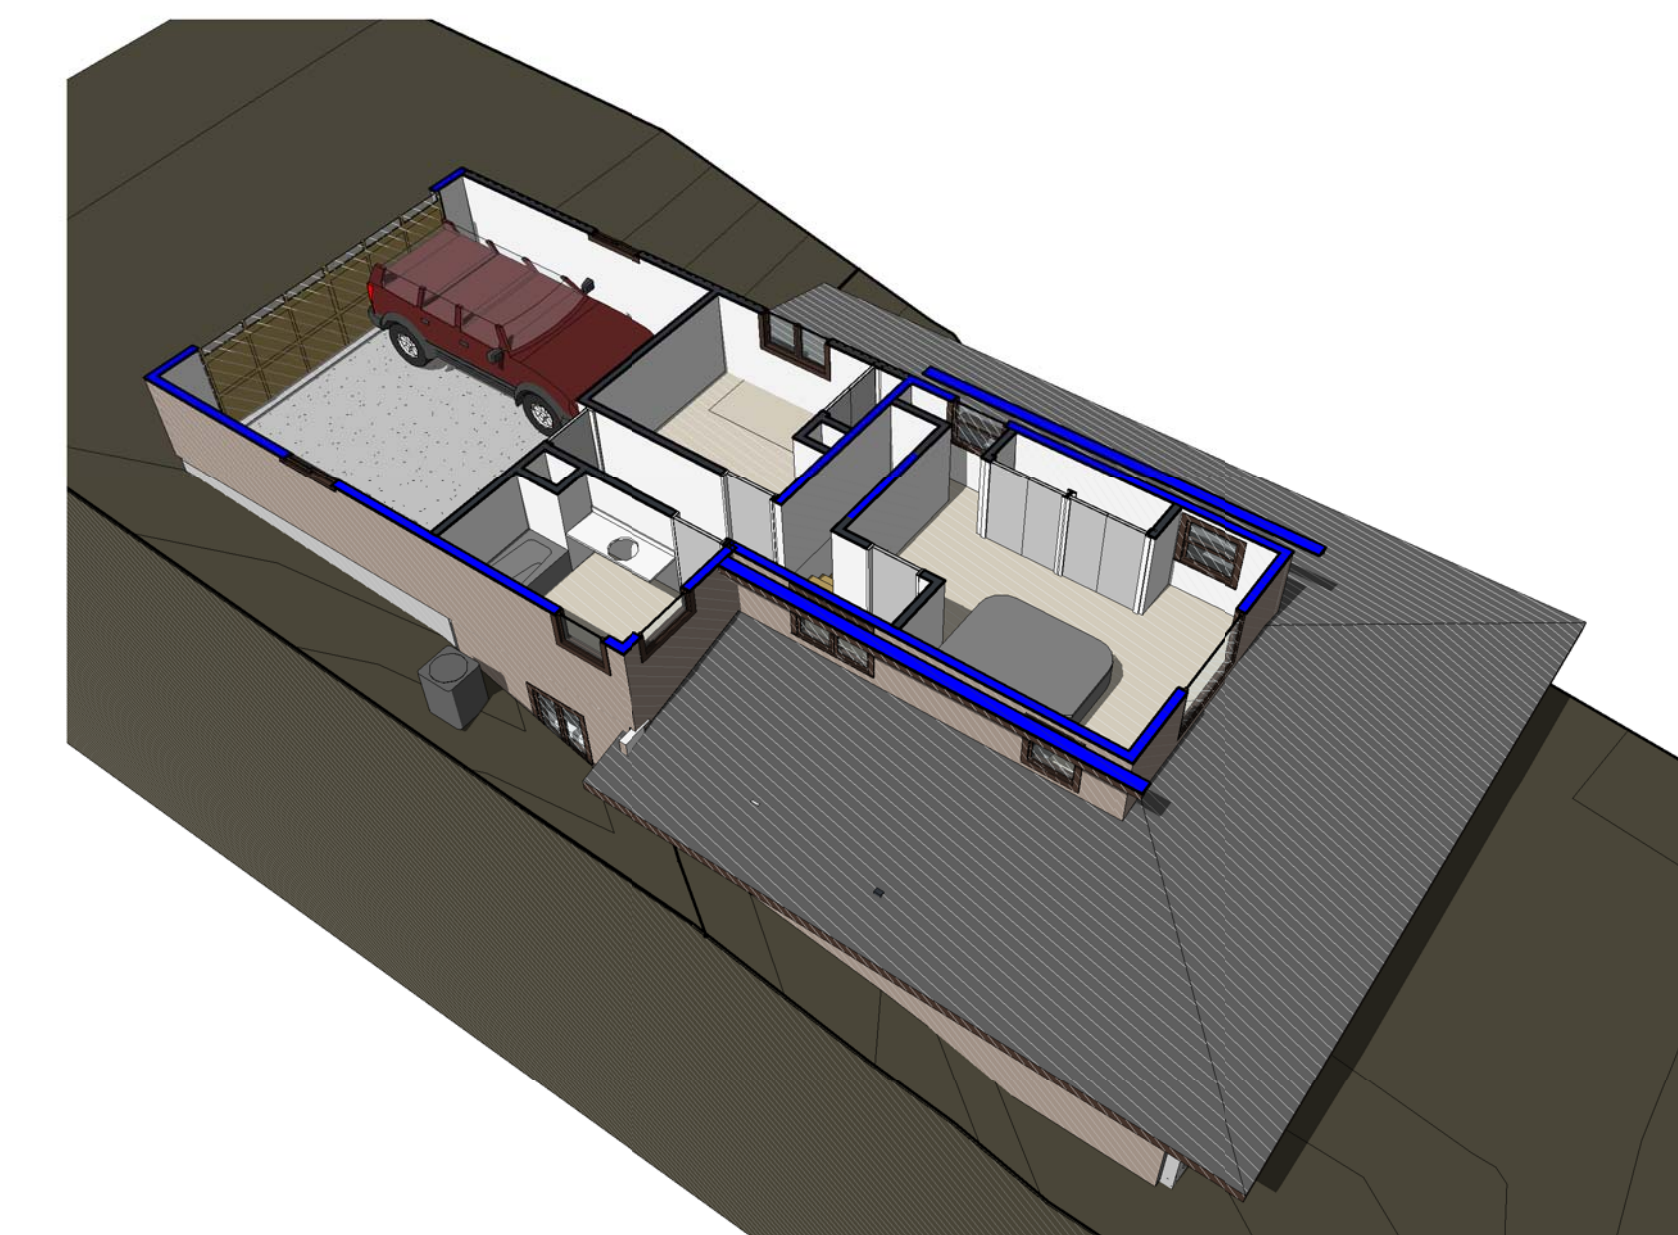


③ 2nd Floor - Perspective_2



① 3rd Floor
1/4" = 1'-0"

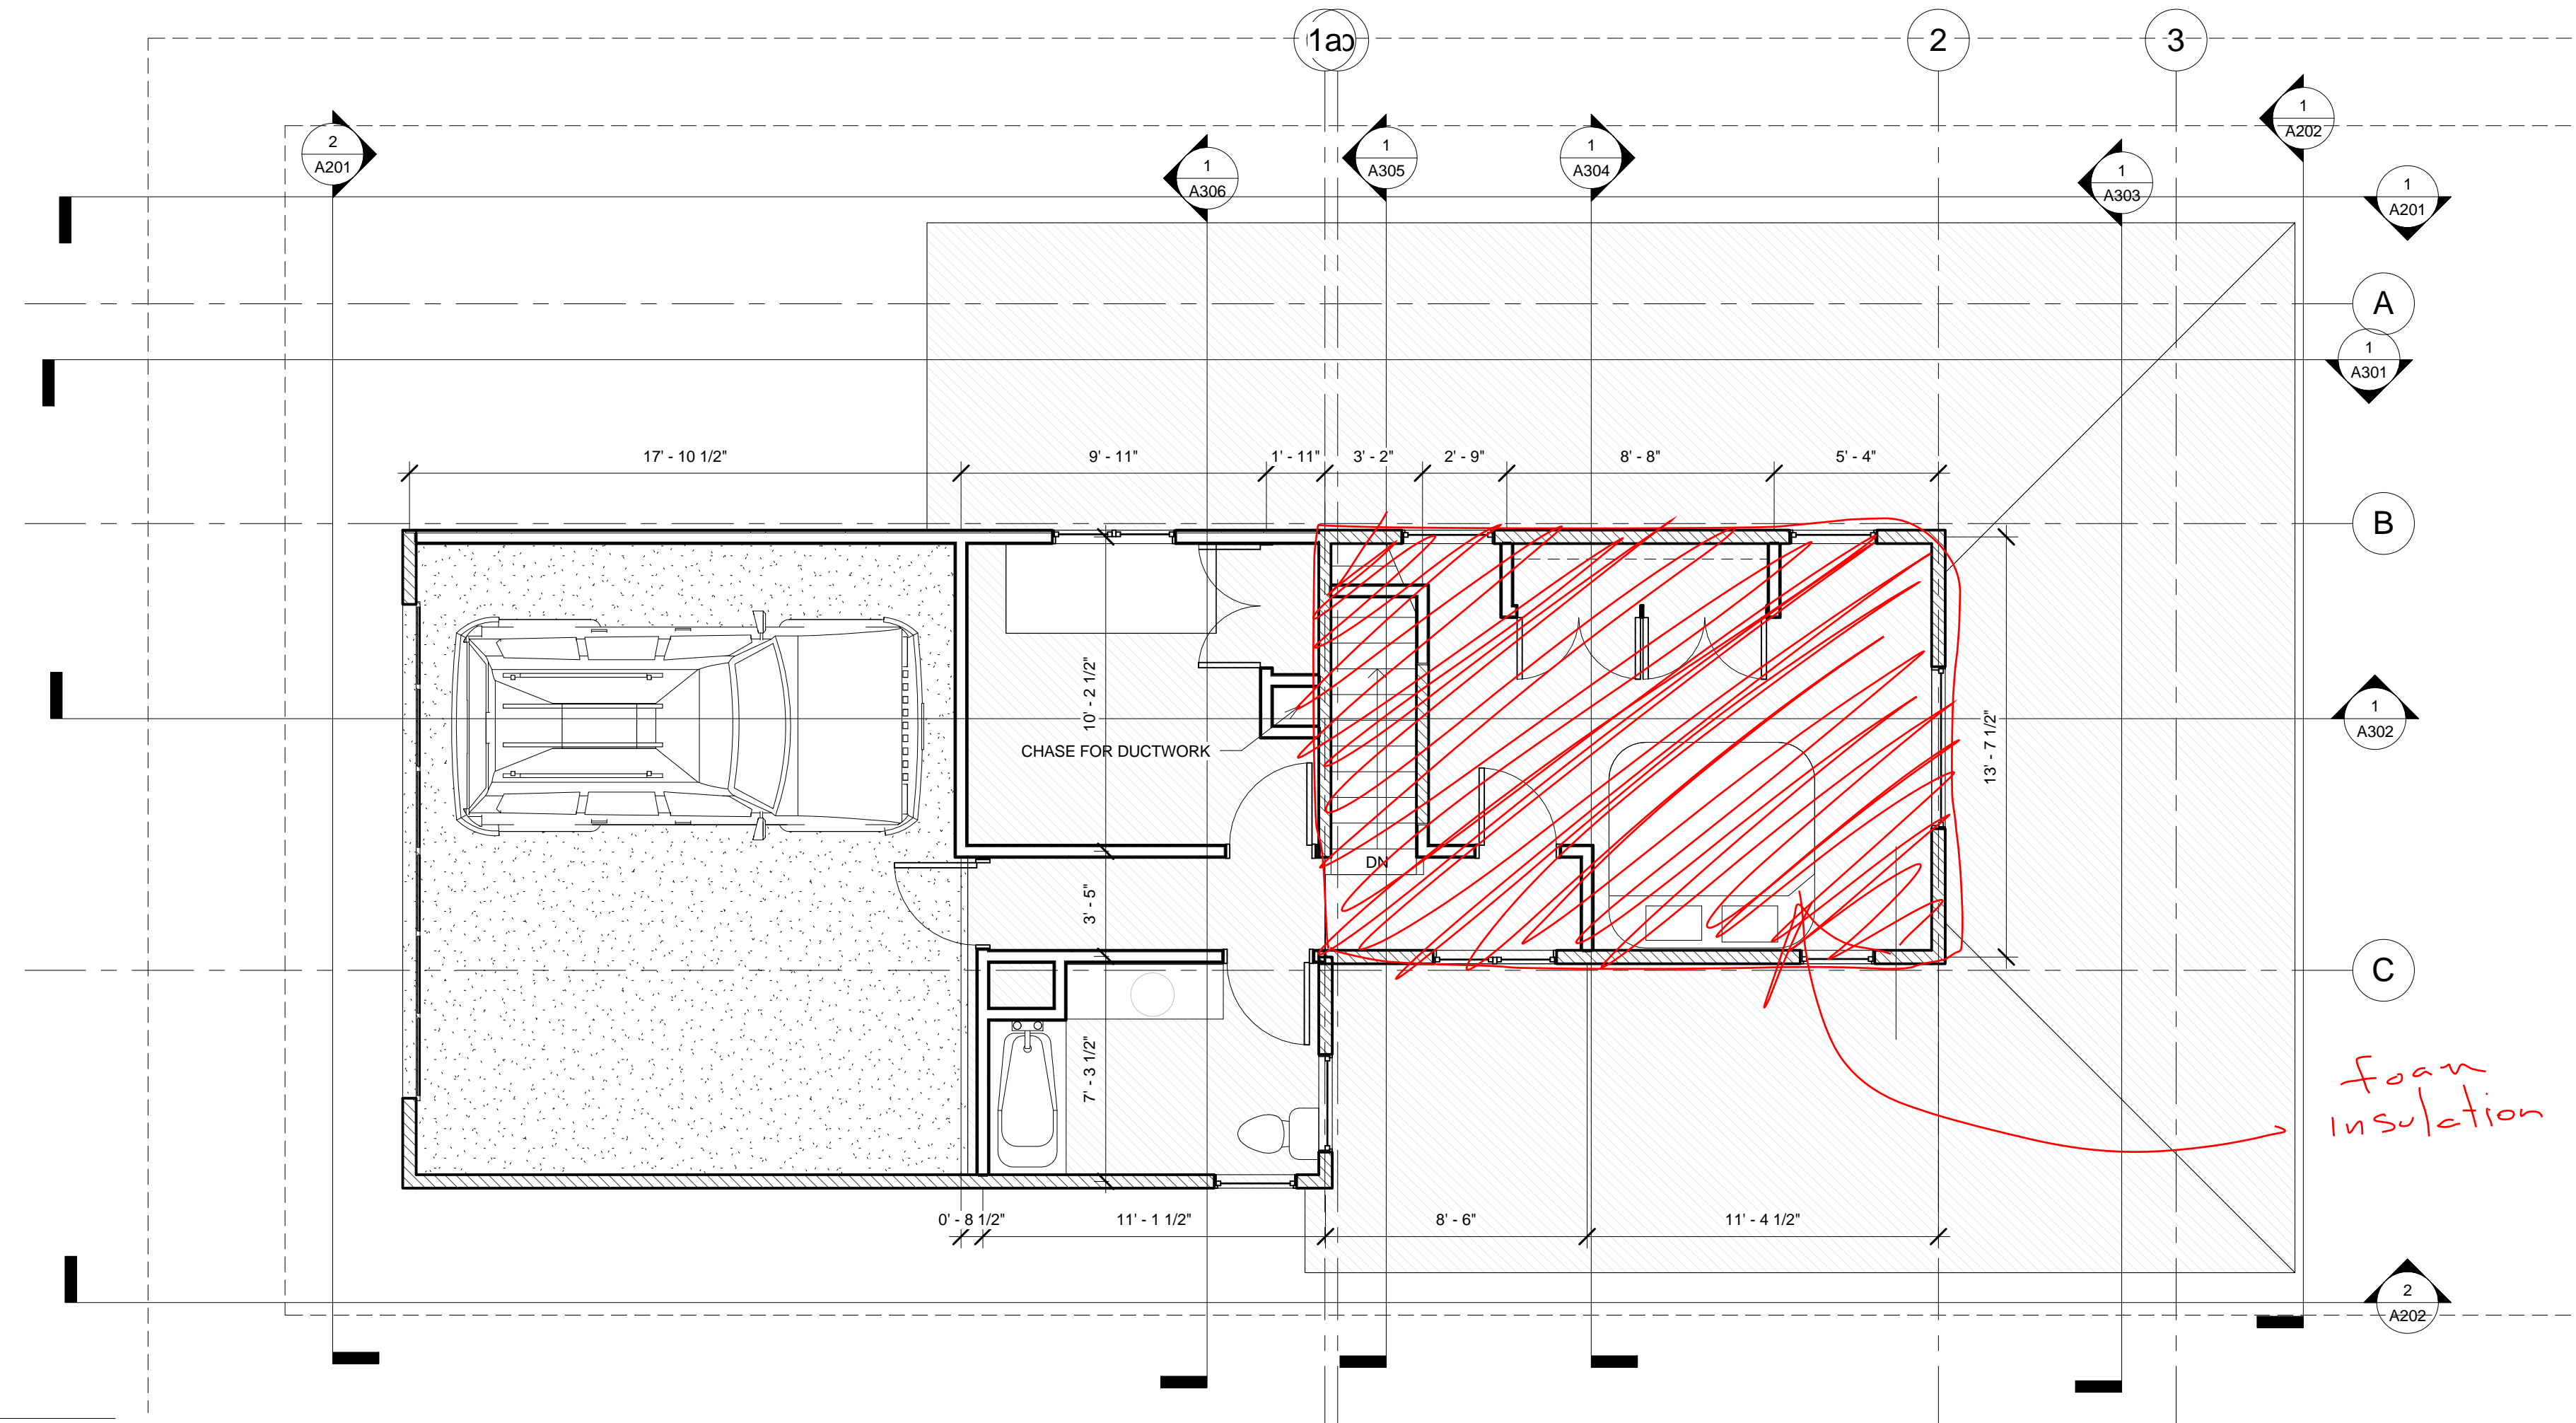

② 3rd Floor - Perspective_1

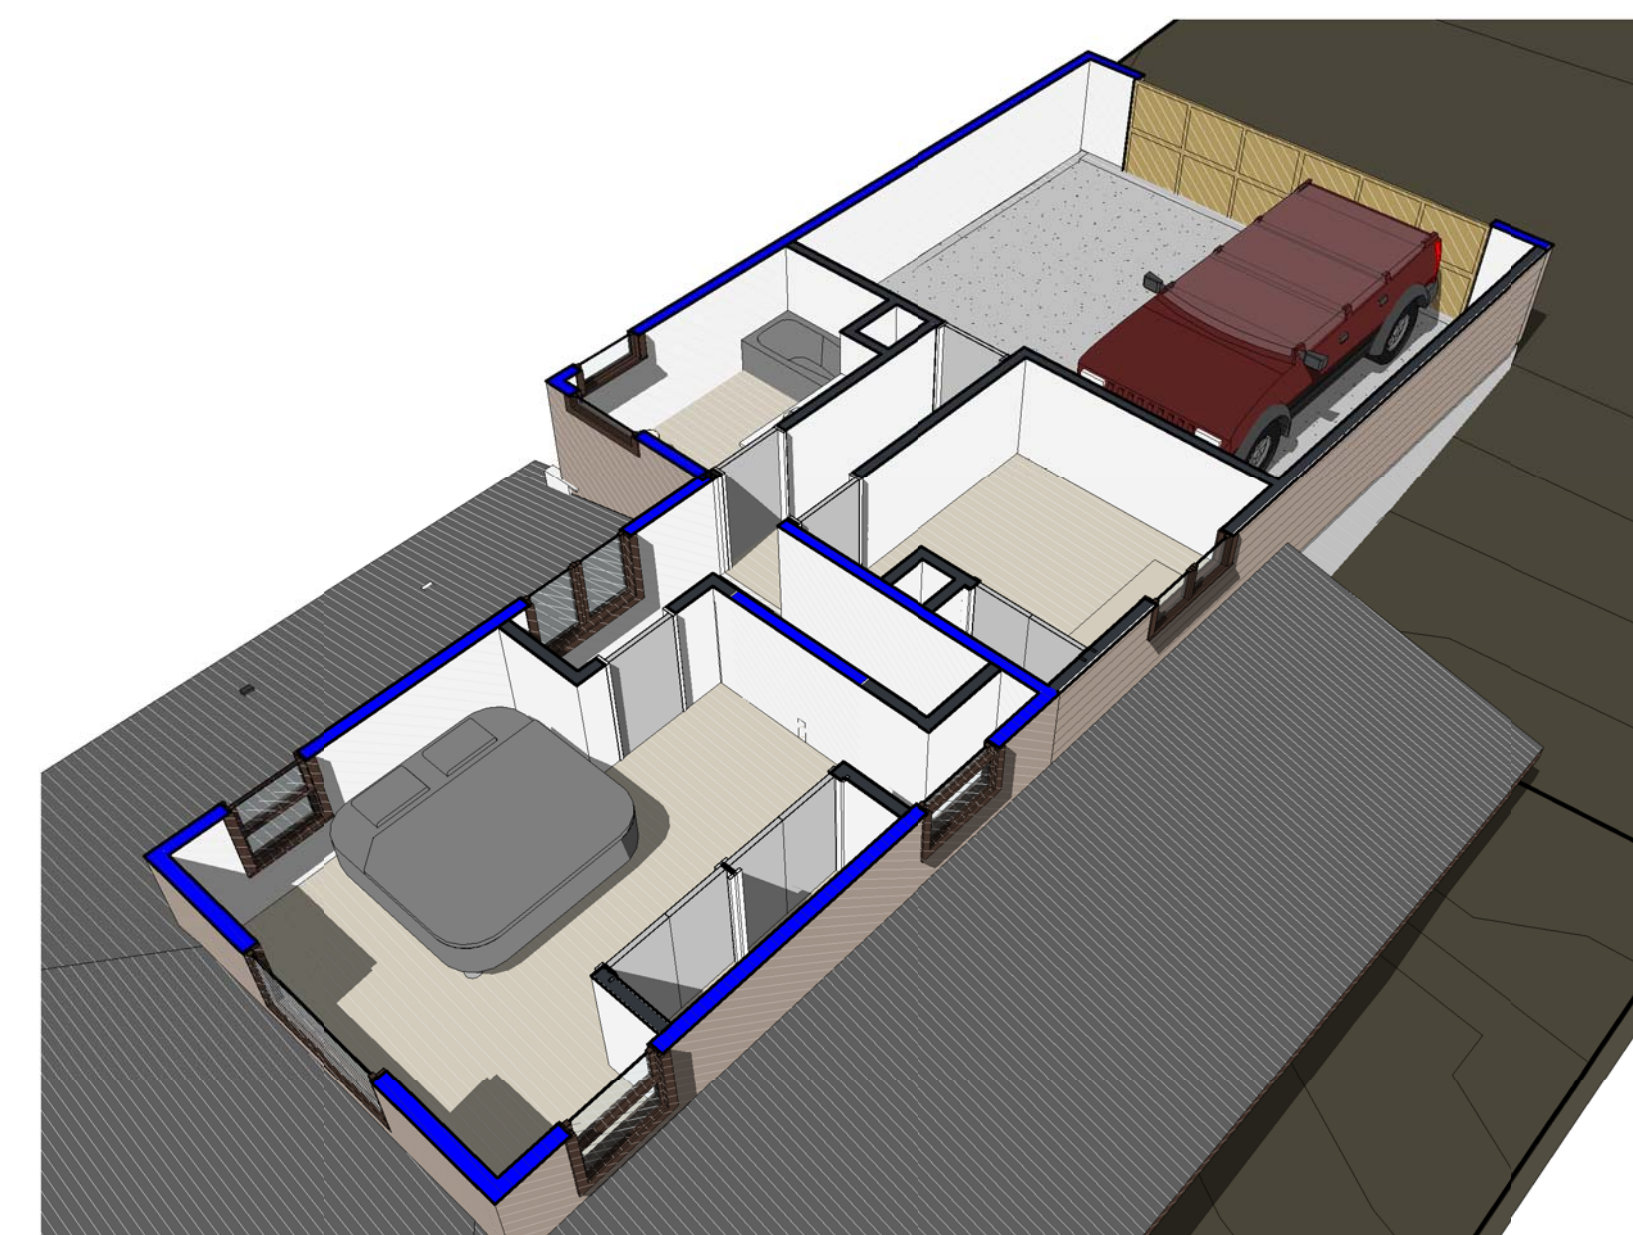

③ 3rd Floor - Perspective_2

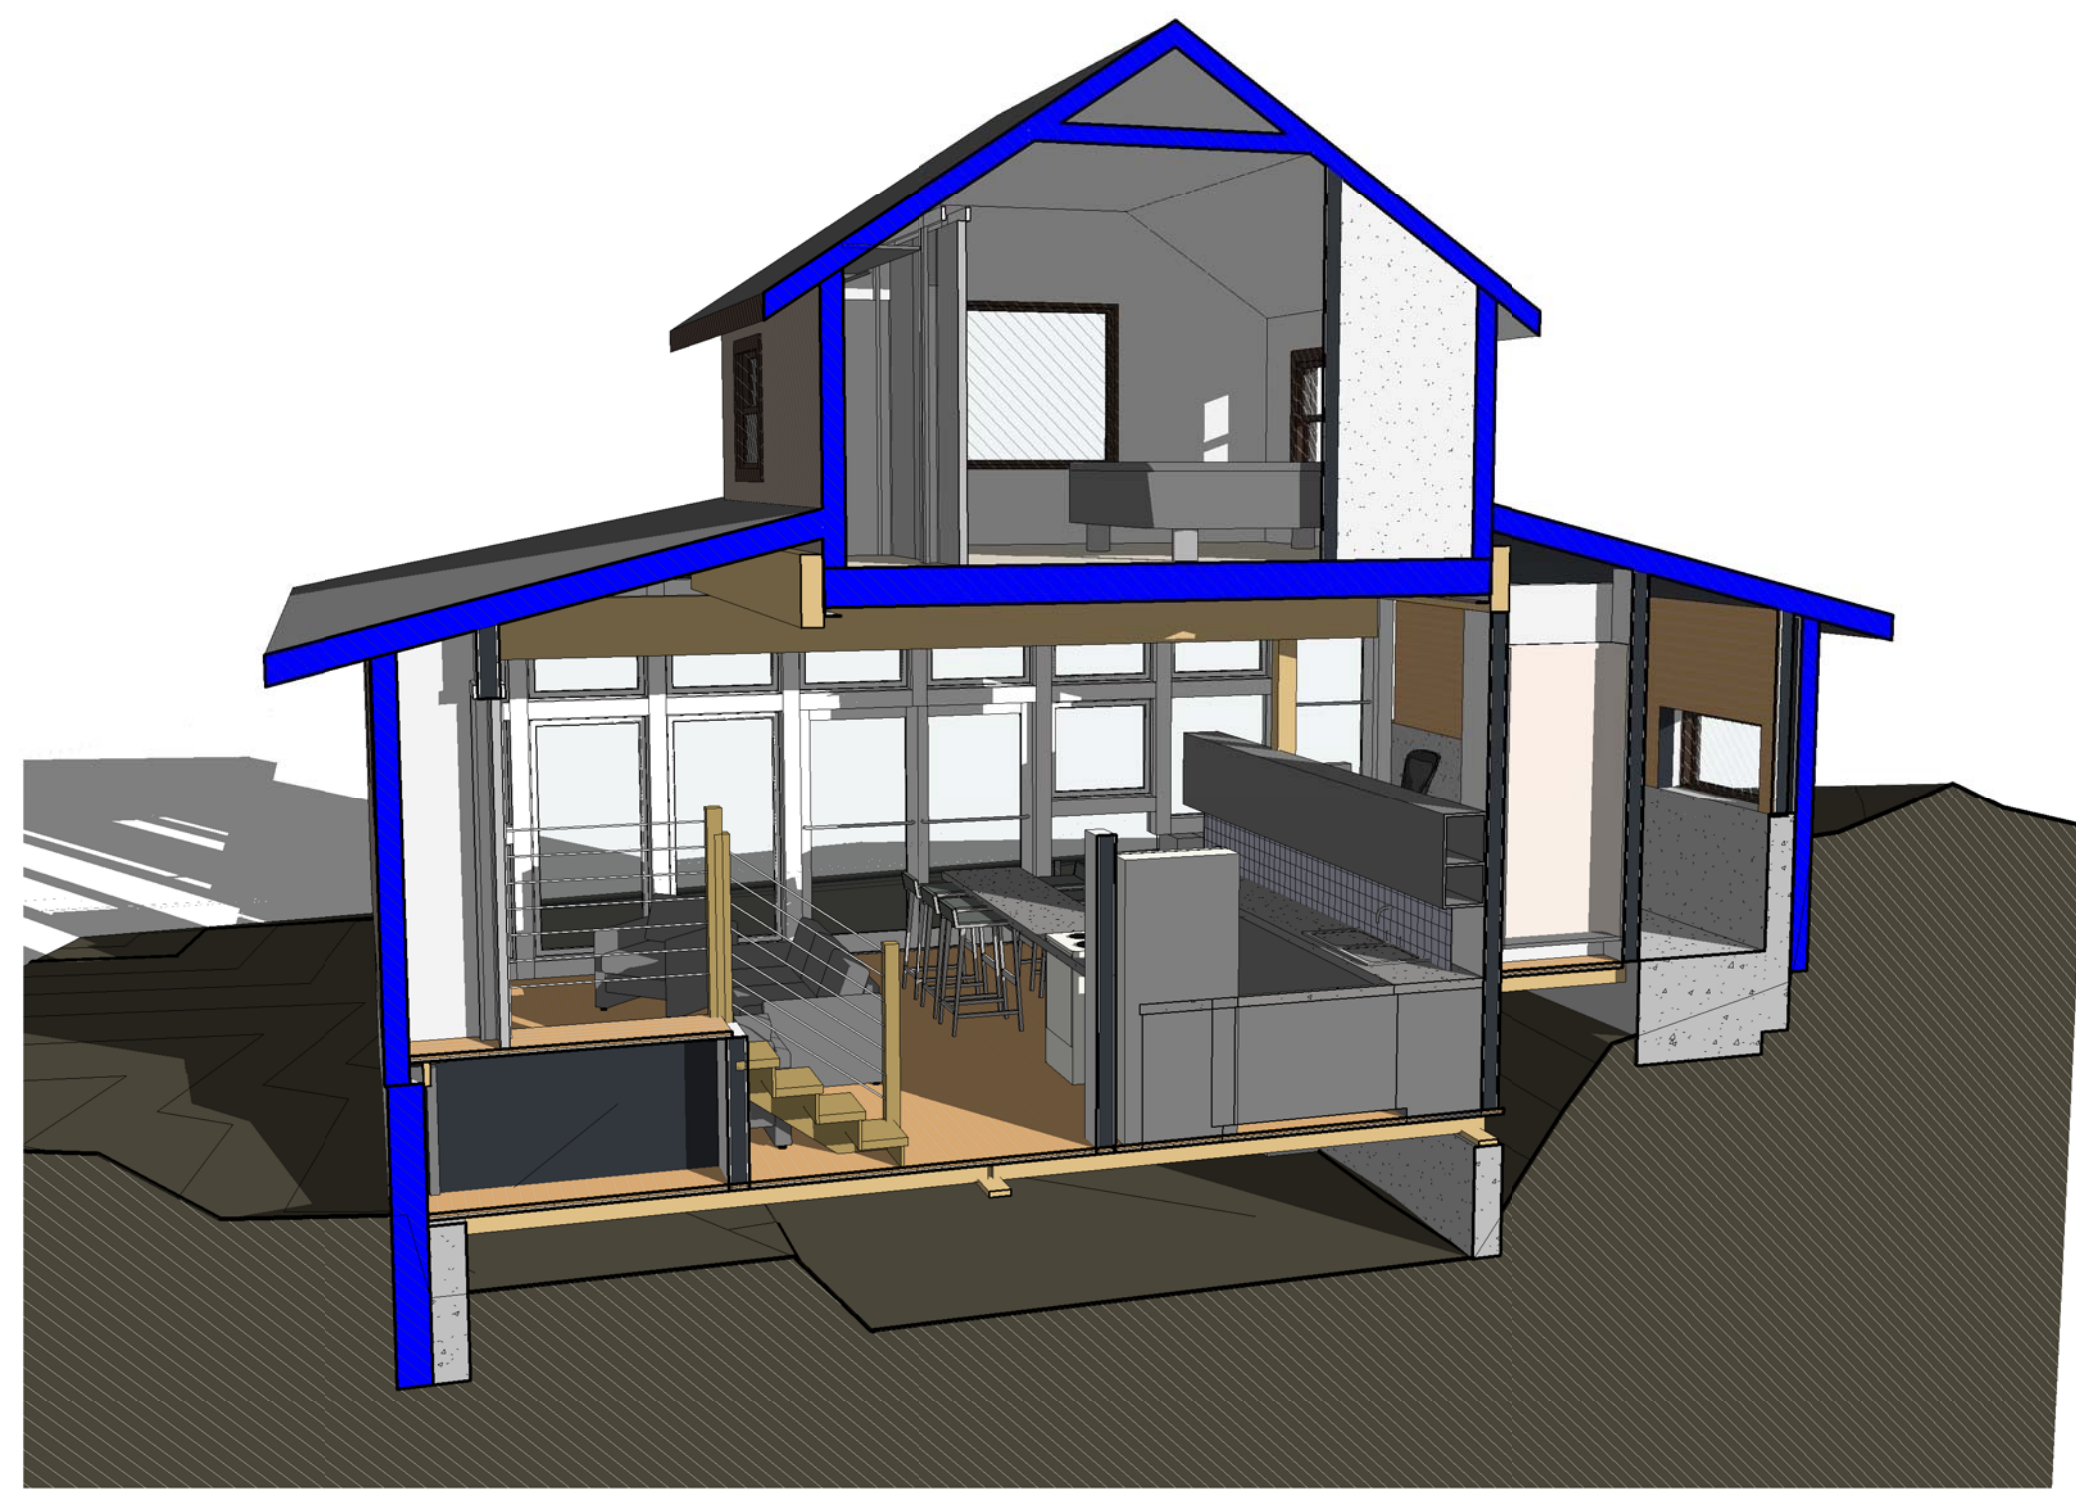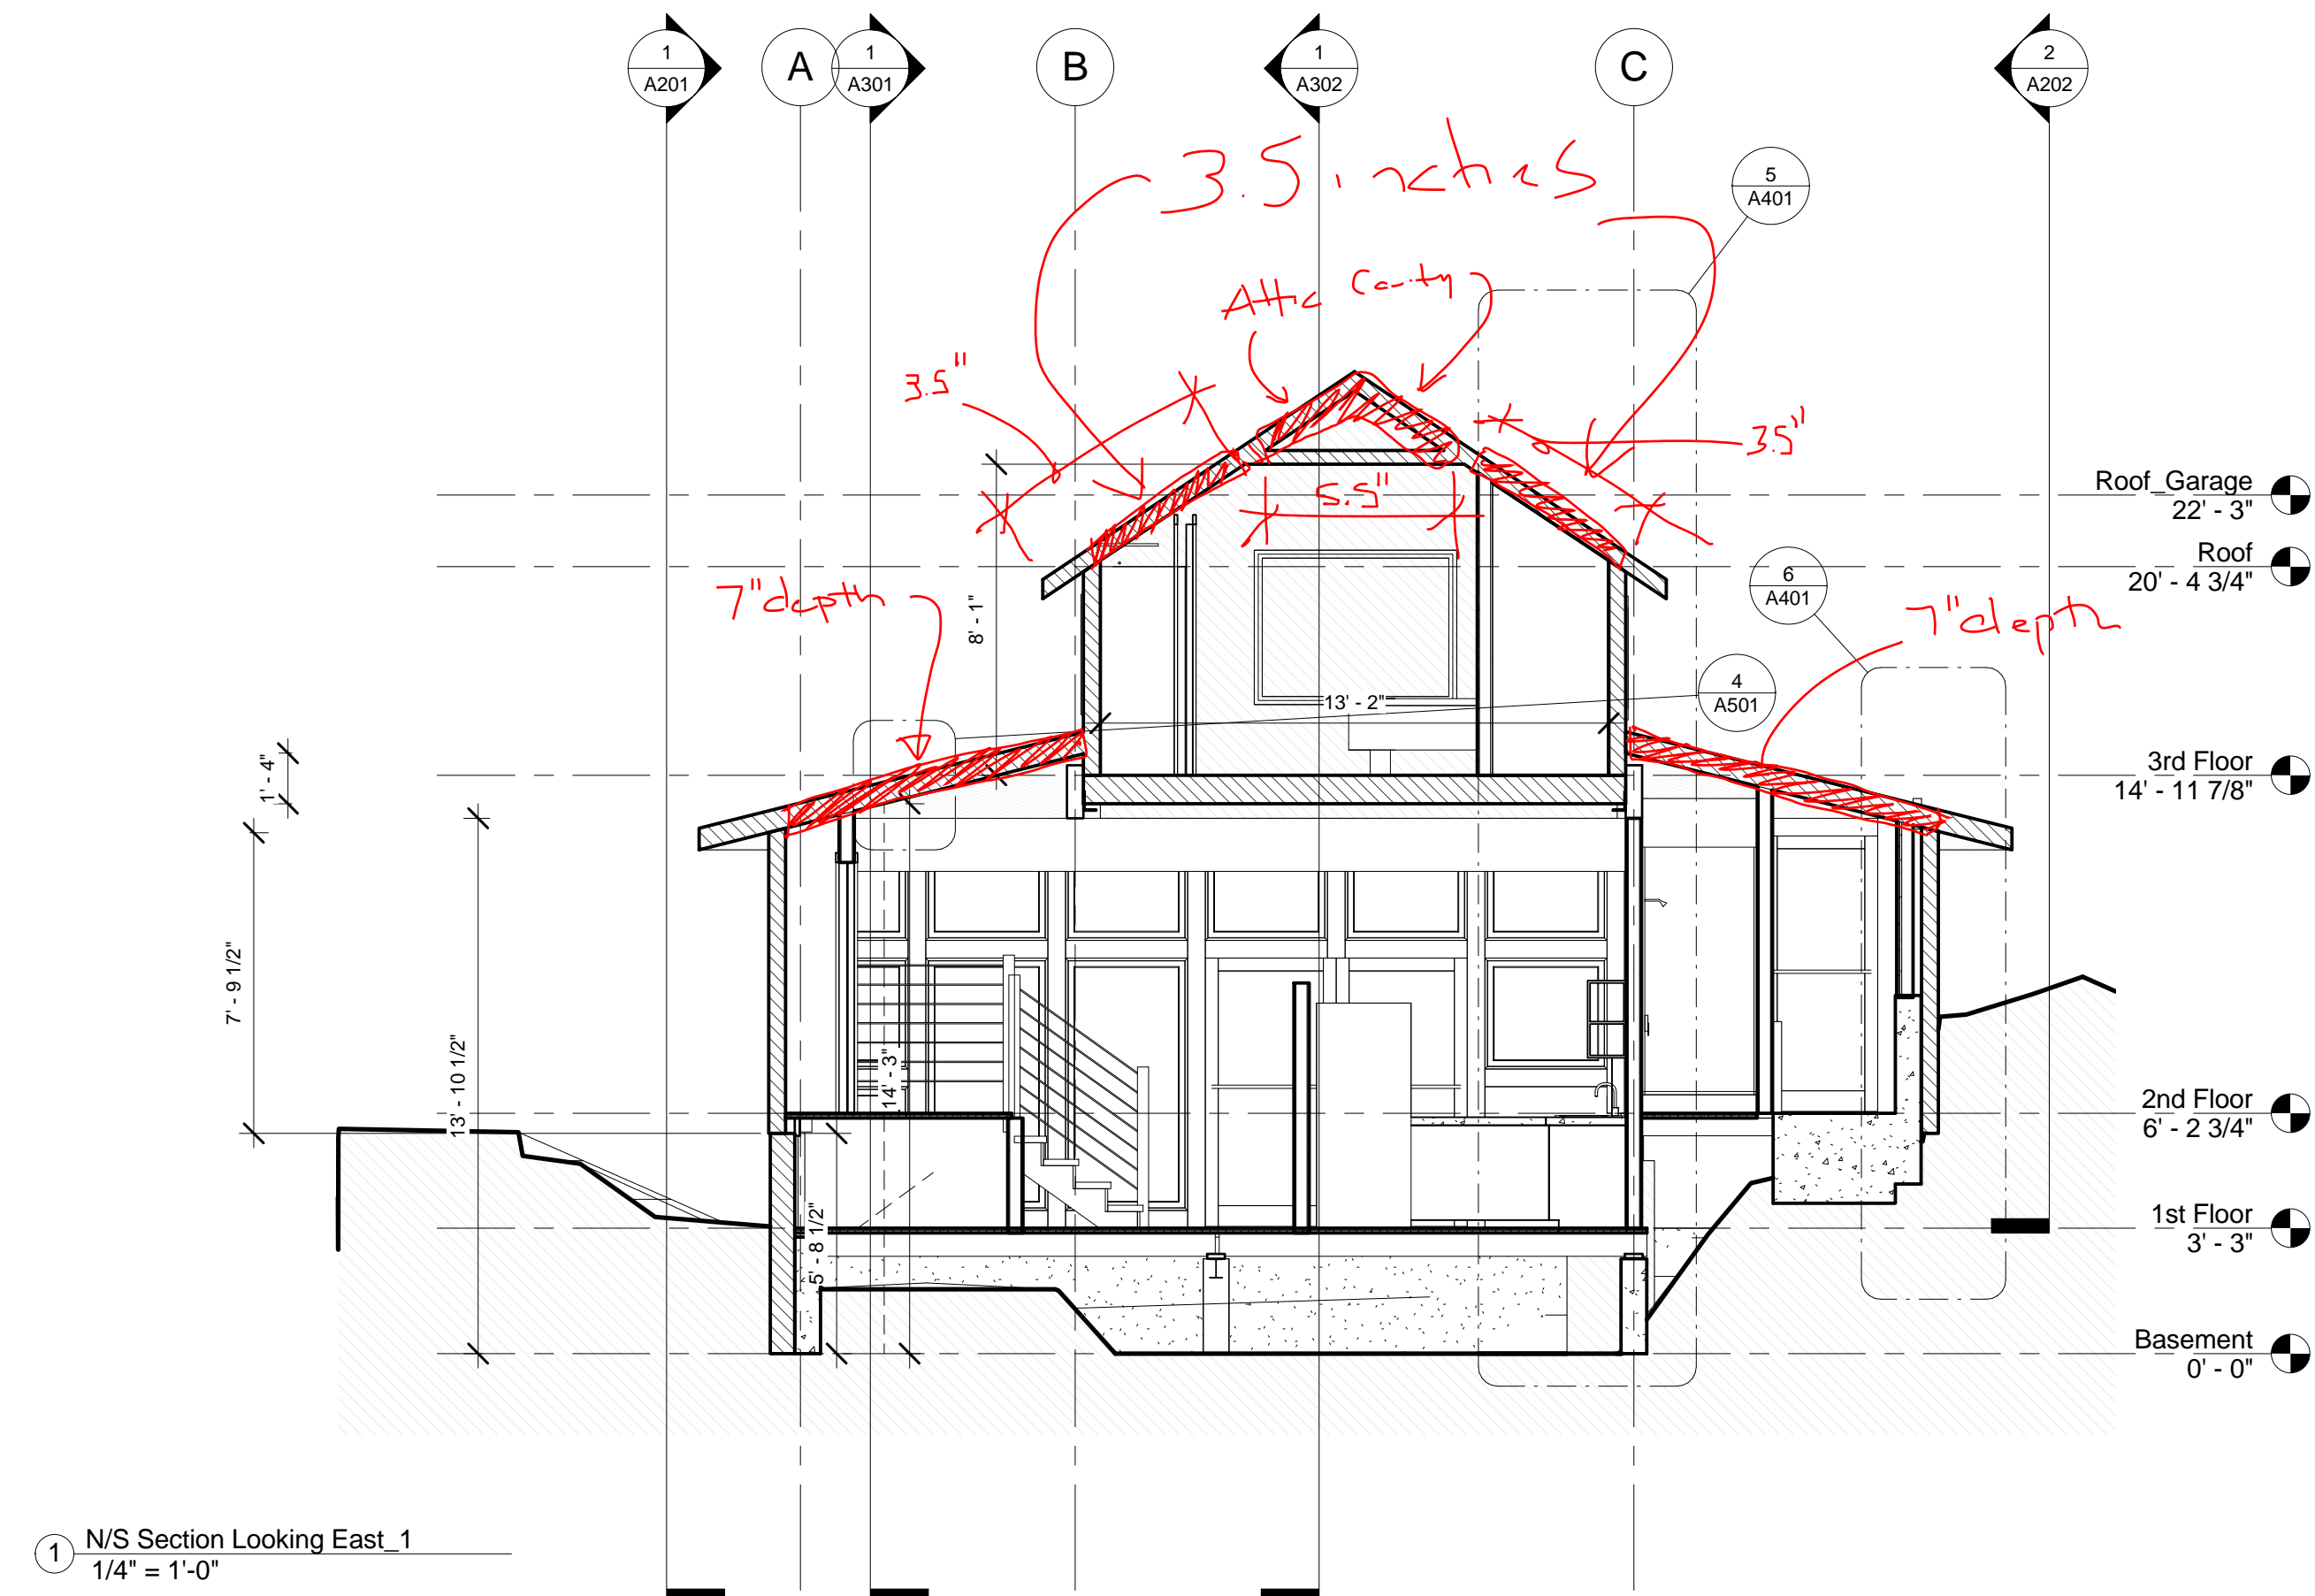

2 Perspective - N/S Section Looking East_1